COMPARTMENTATION DIRECTORY (PLATE NO 2 – FR 2 OF 2)

HOLD NO 1	6-24-0
NO 2	2-20-0
	3-20-0
	4-33-0
	5-33-0
	6-33-0
NO 2	7-33-0
NO 3	2-20-0
	3-20-0
	4-50-0
	5-50-0
	6-50-0
NO 3	7-50-0
NO 4	2-20-0
	3-20-0
	4-71-0
	5-71-0
	6-71-0
NO 4	7-71-0
NO 5	2-20-0
NO 5	3-20-0
NO 5	4-85-0
NO 6	2-20-0
NO 6	3-20-0
NO 6	4-99-0
HOLD NO 6	5-99-0
HOSPITAL	1-86-2
HOSPITAL BATH	1-85-1
HPU EQUIPMENT ROOM	2 1/2-32-0
HYDRAULIC SHOP	2-113-1
I INCINERATOR ROOM	1-87-1
INNER GARMET REMOVAL AREA	1-87-6
L LICENSED MESS	1-96-4
LAUNDRY	03-95-1
LOUNGE	03-89-2
STATEROOM	03-88-5
	03-90-3
	03-92-1
	03-92-2
	02-94-3
	03-94-4
	03-95-3
LICENSED STATEROOM	03-98-2
LIST CONTROL TANK S	6-64-1
LIST CONTROL TANK P	6-64-2
LOCKER	02-89-2
LOCKER	02-98-1
LOCKER	1-85-3
M MASTERS OFFICE	03-85-3
MASTERS STATEROOM	03-85-5
ME LO SUMP TANK	7 1/2-86-1
ME LO SUMP TANK	7 1/2-86-3
ME LO SUMP TANK	7 1/2-86-4
ME LO SUMP TANK	7 1/2-86-6
ME/SSDG LO SETTLING TANK S	6 1/2-90-1
ME/SSDG LO STORAGE TANK P	6 1/2-91-2
ME/SSDG LO STORAGE TANK P	6 1/2-93-2
MECH & FOAM EQUIPMENT ROOM	3-93-2
MEDICAL STORES LOCKER	1-85-4
MEDICAL TREATMENT ROOM	1-86-1
MISC STORES	2 1/2- H-0
MORALE EQUIPMENT LOCKER	03-88-2
MSD EQUIPMENT ROOM	3-92-2
N NO 1 WING BALLAST TANK S	6-24-1
NO 1 WING BALLAST TANK P	6-24-2
NO 2A WING BALLAST TANK S	7-33-1
NO 2A WING BALLAST TANK P	7-33-2
NO 2B WING BALLAST TANK S	8-38-3
NO 2B WING BALLAST TANK P	8-38-4
NO 2C WING BALLAST TANK S	8-44-3
NO 2C WING BALLAST TANK P	[illegible]
NO 3A WING BALLAST TANK S	8-50-3
NO 3A WING BALLAST TANK P	8-50-4
NO 3B WING BALLAST TANK S	8-57-1
NO 3B WING BALLAST TANK P	8-57-2
NO 3C WING BALLAST TANK S	8-64-3
NO 3C WING BALLAST TANK P	8-64-4
NO 4A WING BALLAST TANK S	8-71-3
NO 4A WING BALLAST TANK P	8-71-4
NO 4B WING BALLAST TANK S	8-78-3
NO 4B WING BALLAST TANK P	8-78-4
NO 6A WING BALLAST TANK S	8-99-3
NO 6A WING BALLAST TANK P	8-99-4
NO 6B WING BALLAST TANK S	8-103-3
NO 6B WING BALLAST TANK P	8-103-4
NO 6D SW BALLAST TANK S	8-109-1
NO 6D SW BALLAST TANK P	8-109-2
NON-FLAM HAZARDOUS MATL LOCKER	1-92-2
O OILY WASTE DRAIN COLLECTING TANK	7 1/2-86-2
OUTER GARMET REMOVAL AREA	1-88-2
P PAINT & FLAM LIQUIDS LOCKER	1-83-4
PASSAGE	03-87-0
	02-87-0
	01-86-0
PASSAGE	1-84-0
PASSAGE	1-87-2
PASSAGE	2 1/2- 8-0
PASSAGE	5-97-1
POTABLE WATER TANK NO 1	5-95-7
POTABLE WATER TANK NO 2	5-95-9
Q QUARTERDECK OFFICE	1-75-1
QUARTERDECK OFFICE	1-75-2
R RADIATOR ROOM	02-101-2
RADIO ROOM	05-87-0
REEFER EQUIPMENT ROOM	01-88-1
RESV FEED WATER TANK	5-91-1
RG LO SETTLING TANK	5-92-2
RG LO STORAGE TANK	5-95-5
RUDDER HORN	8-113-3
RUDDER HORN	8-113-4
S SCP ENLISTED (12) BUNKROOM	01-92-2
SCP ENLISTED (12) BUNKROOM	01-94-2
SCP ENLISTED (12) BUNKROOM	01-96-2
SCP LAUNDRY	01-87-1
SCP LOUNGE	01-93-2
SCP NCO STATEROOM (4)	01-91-3
SCP NCO STATEROOM (4)	01-94-3
SCP NCO STATEROOM (4)	01-95-5
SCP OFFICE	01-91-4
SCP OFFICER STATEROOM	03-95-4
SCP OFFICER STATEROOM	03-97-4
SCP SEABAC STOREROOM	01-98-2
SCP WORKSHOP	3-113-1
SCULLERY	1-97-1
SEABAY	7 1/2-91-0
SHIP OFFICE	01-97-6
SHIP SPEED LOC	8-21-2
SHORE POWER/ELEC EQUIP ROOM	1-99-2
SLOP CHEST	01-90-1
SMALL ARMS LOCKER	01-91-2
SPARE LICENSED STATEROOM	03-88-8
SSDG FUEL OIL SERVICE TANK	6 1/2-99-1
STAIRTOWER	03-87-3
	03-87-4
	5-90-2
	5-97-3
	5-112-1
	6-20-1
	7-49-1
	7-51-1
STAIRTOWER	7-84-1
STAIRWAY	1-11-2
STEERING GEAR RAMP MACHY ROOM	4-113-0
STERN TUBE LO DRAIN TANK S	7 1/2-97-1
STERN TUBE LO DRAIN TANK P	7 1/2-97-2
SUPPLY OFFICE	01-97-4
T T/S	03-87-1
	03-87-2
	03-87-5
	03-87-6
	03-88-6
	03-89-3
	03-90-1
	03-93-1
	03-93-2
	03-94-1
	03-94-2
	03-96-1
	03-96-8
	03-97-2
	03-98-1
	02-87-1
	02-87-2
	02-87-4
	02-87-5
	02-87-6
	02-90-1
	02-92-3
	02-92-4
	02-95-4
	02-95-7
	02-97-4
	02-97-8
	02-98-3
	01-86-2
	01-87-2
	01-92-4
	01-93-1
	01-94-1
	01-94-4
	01-95-3
T/S	01-96-4
TECH LIBRARY	01-95-2
THRUSTER MACHY & PUMP ROOM	6-20-0
THRUSTER MACHY & PUMP ROOM	7-20-0
THRUSTER MACHY & PUMP ROOM	7-23-0
TRASH COMPACTER ROOM	1-98-1
U UNASSIGNED	03-88-1
UNASSIGNED	03-88-3
UNASSIGNED	02-88-1
UNASSIGNED	02-88-2
UNASSIGNED	02-92-2
UNASSIGNED	02-95-1
UNLICENSED LAUNDRY	02-95-2
UNLICENSED LOUNGE	02-88-3
UNLICENSED MESS	1-91-0
UNLICENSED STATEROOM	02-85-1
	02-85-2
	02-85-3
	02-85-4
	02-85-5
	02-85-6
	02-85-7
	02-85-8
	02-85-9
	02-85-10
	02-88-5
	02-88-6
	02-89-1
	02-90-3
	02-91-1
	02-91-2
	02-93-2
	02-93-3
	02-94-2
	02-94-3
	02-95-6
	02-95-9
	02-96-1
	02-96-2
	02-97-2
	02-97-6
	02-97-10
UNLICENSED STATEROOM	02-98-5
UNLICENSED STATEROOM SPARE (DBL)	01-85-6
UNLICENSED STATEROOM SPARE (DBL)	01-87-4
UPTAKE	7-85-0
USED OIL TANK	8-93-3
V VCHT TANK	2 1/2-91-2
VEHICLE WEAPONS STOREROOM	2-113-0
VESTIBULE	03-91-1
	03-91-2
	03-98-4
	03-99-1
	02-91-4
	02-99-1
	02-99-2
	01-85-1
VESTIBULE	01-85-4
VESTIBULE	01-99-1
	01-99-2
	1-83-2
	1-96-6
VESTIBULE	1-99-1
VOID	3-85-2
VOID	3-88-2
VOID	8-68-1
VOID	8-68-2
VOID	8-85-0
W WASTE WATER TANK	2 1/2-94-2
WATER HEATER ROOM	03-95-2
WATER HEATER ROOM	02-92-1
WHEELHOUSE	05-85-0
WINDLASS MACHY ROOM	2- 5-0

BAR SCALE

COMPARTMENTATION DIRECTORY
NAVSEA 801-6975778
PLATE NO 2 – FR 2 OF 2

COMPARTMENTATION DIRECTORY (PLATE NO 2 – FR 1 OF 2)

1 1ST ASST ENGR STATEROOM	03-85-2
1ST OFFICER STATEROOM	03-85-1
A A/C EQUIPMENT ROOM	5-99-2
ACCESS TRUNK	7-63-2
AFT PEAK BALLAST TANK (S)	8-113-1
AFT PEAK BALLAST TANK (P)	8-113-2
AFT TOWING STATION	4-113-01
B BATTERY CHARGING STA & LOCKER	3-85-4
BATTERY LOCKER	03-98-8
BOAT GEAR LOCKER	02-99-4
BOAT GEAR LOCKER	1-83-6
BOSN STOREROOM	2-K-0
BOSN SOTREROOM	2 1/2-113-1
BOSN WORKSHOP	2-0-0
C CARGO OFFICE	1-85-6
CBRD STOREROOM	01-90-2
CHAIN LOCKER	4-15-1
CHAIN LOCKER	4-15-2
CHARTROOM/DC CENTRAL	05-87-2
CHIEF ENGR OFFICE	03-85-4
CHIEF ENGR STATEROOM	03-85-6
CHIEF STEWARD OFFICE	01-97-2
CHILL ROOM	1-89-2
CLEAN LINEN LOCKER	03-96-4
CLEAN LINEN LOCKER	02-94-1
CLEAN LINEN LOCKER	01-96-1
CLEAN LINEN LOCKER	1-95-2
CLEANING GEAR LOCKER	03-96-2
CLEANING GEAR LOCKER	02-95-5
CLEANING GEAR LOCKER	01-99-4
CLEANING GEAR LOCKER	1-94-6
COMPACTED TRASH STOREROOM	1-99-0
COMSEC STOREROOM	01-90-4
CONFERENCE ROOM	03-88-4
CPP LO SETTLING TANK	5-95-3
CPP LO STORAGE TANK	5-93-2
CSA DEWATERING PUMP ROOM	7-64-2
CSA OILY WASTE HOLDING TANK	8-87-4
CSA WASTE OIL TANK	8-87-2
D DC LOCKER NO 1	3-32-0
DC LOCKER NO 2	3-72-0
DC LOCKER NO 3	3-95-2
DECK GEAR LOCKER	1-49-0
DECK GEAR LOCKER	1-97-3
DECK TOILET	05-88-1
DECK TOILET	03-98-3
DECK TOILET	02-95-3
	01-91-1
	1-93-2
	1-94-4
	3-33-1
DECK TOILET	3-89-2
DECON SHOWER	1-87-4
DIRTY LINEN LOCKER	03-96-6
DIRTY LINEN LOCKER	02-93-1
DIRTY LINEN LOCKER	01-95-1
DIRTY LINEN LOCKER	1-94-2
DIST WATER TANK	4 1/2-91-1
DRY STORES	1-89-3
DUMBWAITER	1-85-2
E EG CO2 ROOM	03-98-5
ELECTRICAL ANNEX	5-88-1
ELECTRICAL EQUIPMENT ROOM	03-88-6
ELECTRICAL EQUIPMENT ROOM	02-90-0
ELECTRONIC EQUIPMENT ROOM	03-89-1
ELEVATOR	5-97-5
ELEVATOR MACHY ROOM	04-97-1
EMERGENCY GENERATOR ROOM	02-100-0
ENGINE ROOM	7-85-0
ENGINE ROOM OILY WASTE HLDG TANK	8-93-2
ENGINE ROOM WASTE OIL TANK	8-94-2
ENGINEERS OFFICE	01-95-4
ENGINEERS STOREROOM	5-85-0
ENGINEERS WORKSHOP	5-95-2
ENGR CHANGE ROOM	5-95-1
EOS	5-95-0
ESCAPE TRUNK	5-99-4
ESCAPE TRUNK	7-90-2
F FAN ENCLOSURE	1-33-0
	1-33-1
	1-49-2
	1-50-1
	2-20-1
	2-21-1
	2-21-2
	2-21-4
	2-22-1
	2-22-2
	2-24-1
	2-24-2
	2-24-3
	2-24-4
FAN ENCLOSURE	2-25-1
FAN ENCLOSURE	2-25-2
	2-26-1
	2-26-2
	2-27-1
	2-27-2
	2-29-1
	2-29-2
	2-30-1
	2-30-2
	2-32-1
	2-32-2
	2-33-1
	2-33-2
	2-34-1
	2-34-2
	2-35-1
	2-35-2
	2-44-2
	2-45-1
	2-45-2
	2-46-1
	2-46-2
	2-47-1
	2-47-2
	2-48-1
	2-48-2
	2-49-1
	2-49-2
	2-50-1
	2-51-1
	2-51-2
	2-52-1
	2-52-2
	2-53-1
	2-53-2
	2-54-1
	2-54-2
	2-55-2
	2-56-1
	2-57-1
	2-57-2
	2-58-2
	2-59-1
	2-59-2
	2-60-2
	2-61-1
	2-61-2
	2-62-2
	2-63-1
FAN ENCLOSURE	2-64-2
FAN ENCLOSURE	2-65-1
	2-65-2
	2-65-4
	2-66-1
	2-66-2
	2-67-1
	2-67-2
	2-68-1
	2-68-2
	2-69-1
	2-69-2
	2-70-1
	2-70-2
	2-71-1
	2-71-2
	2-72-1
	2-72-2
	2-73-1
	2-73-2
	2-74-1
	2-75-1
	2-75-2
	2-76-1
	2-76-2
	2-77-1
	2-77-2
	2-78-1
	2-78-2
	2-79-1
	2-79-2
	2-80-1
	2-80-2
	2-81-1
	2-81-2
	2-82-1
	2-82-2
	2-83-2
	2-84-1
	2-85-1
	2-85-2
	2-86-2
	2-87-1
	2-87-2
	2-88-1
	2-88-2
	2-89-1
	2-89-2
	2-90-1
	2-92-1
FAN ENCLOSURE	2-92-2
FAN ENCLOSURE	2-92-4
	2-93-1
	2-93-2
	2-94-1
	2-94-2
	2-95-1
	2-95-2
	2-96-1
	2-96-2
	2-97-1
	2-97-2
	2-98-1
	2-102-2
	2-104-1
	2-105-1
	2-105-2
	2-105-4
	2-106-1
	2-106-2
	2-107-1
	2-107-2
	2-108-1
	2-108-2
	2-110-1
	2-110-2
	2-110-3
	2-110-4
	2-111-1
	2-111-2
FAN ENCLOSURE	2-112-2
FAN ROOM	05-87-1
	04-85-1
	03-89-4
	03-97-1
	02-89-4
	02-97-1
	01-85-3
	01-97-1
	1-20-0
	1-32-1
	1-34-0
	1-50-0
	1-83-0
	2-15-1
FAN ROOM	2-15-2
FIXED BALLAST	8-57-0
FO OVERFLOW TANK	8-93-1
FO PURIFIER ROOM	6 1/2-94-1
FO SERVICE TANKS (S) (ME & BOILERS)	6 1/2-85-1
FO SERVICE TANKS (P) (ME)	6 1/2-85-2
FOAM EQUIPMENT ROOM NO 1	3- E-0
FOREPEAK BALLAST TANK	8- K-0
FOUL WEATHER GEAR LOCKER	1-95-4
FREEZE ROOM	1-89-1
FUEL OIL SETTLING TANK	8-99-0
FO SERV TANK	02 1/2-103-1
FUEL OIL TANK NO 1B S	8-29-1
NO 1B P	8-29-2
NO 2A S	8-33-1
NO 2A P	8-33-2
NO 2B S	8-38-1
NO 2B P	8-38-2
NO 2C S	8-44-1
NO 2C P	8-44-2
NO 3A S	8-50-1
NO 3A P	8-50-2
NO 3C S	8-64-1
NO 3C P	8-64-2
NO 4A S	8-71-1
NO 4A P	8-71-2
NO 4B S	8-78-1
NO 4B P	8-78-2
NO 6A S	8-99-1
NO 6A P	8-99-2
NO 6B S	8-103-1
NO 6B P	8-103-2
NO 6C S	8-106-1
FUEL OIL TANK NO 6C P	8-106-2
FWD SW BALLAST TANK	8-20-0
G GALLEY	1-96-2
GENERAL STORES STOREROOM	01-85-2
GYM	02-88-4
GYRO ROOM	03-89-0
H HAZARDOUS MATERIAL LOCKER	3-113-2
HOLD NO 1	2-20-0
	3-20-0
	4-20-0
HOLD NO 1	5-21-0

(FOR CONTINUATION SEE PLATE NO 2 – FR 2 OF 2)

BAR SCALE

COMPARTMENTATION DIRECTORY
NAVSEA 801-6975778
PLATE NO 2 – FR 1 OF 2

GENERAL DIMENSIONS (PLATE NO 3 – FR 1 OF 1)

LIST OF MAJOR MACHINERY		
ITEM	DESCRIPTION	MANUFACTURER
PROPULSION PLANT	FOUR(4) GEARED MED SPEED DIESELS 16,290 BPH EACH TOTAL BHP 65 160 FUEL TYPE DFM TRIAL SPEED @ 90% MCR(34 6' DRAFT) 24 90 KNOTES	COLT-PIELSTICK MOD 10PC 2V
PROPELLERS	TWO(2) CONTROLLABLE PITCH PROPELLERS EACH PROPELLER 22'-3 3/4" W/4 BLADES, 110 RPM	BIRD-JOHNSON
GENERATING PLANT	FOUR(4) DIESELS(TURBO-CHARGED) 3,500 KW EACH, 14 000 KW TOTAL	WARTSILA DIESEL, INC
EMERGENCY GENERATING PLANT	ONE(1) @ 1,725 KW	CATERPILLAR INC
STEERING GEAR SYSTEM	TWO(2) ELETRO-HYDRAULIC C S CONTROLS ONE(1) ELECTRONIC CONTROL C S CONTROLS	C S CONTROLS
BOW THRUSTER	TWO(2) ELECTRIC @ 1,200 HP EACH	KAMEWA, INC

LIST OF DECK MACHINERY		
ITEM	DESCRIPTION	MANUFACTURER
ANCHOR WINDLASS/ MOORING WINCH	TWO(2) ANCHOR WINDLASS WITH INTERGAL CONSTANT TENSION MOORING WINCH ELECTRO HYDRAULIC	LAKE SHORE, INC
MOORING WINCH	SIX(6) CONSTANT TENSION MOORING WINCH, ELECTRO HYDRAULIC	LAKE SHORE, INC

BAR SCALE

CRANES	
STORES CRANES	LOCATION
TWO(2) STORES HANDLING	01 LVL FR 84 P/S
CAPACITY & REACH	
5 TON CAPACITY @ 45 FOOT OUT REACH (EACH)	

CRANES	
ENGINE ROOM 7-85-0	
BRIDGE CRANE	LOCATION
ONE(1) BRIDGE CRANE	UNDER "C" DK BETWEEN FR 86 1/2 & 88 1/2 TRANSVERSE
CAPACITY	
5 TON CAPACITY	

MONORAILS	
QTY & CAPACITY	LOCATION
ONE(1) 4 TON CAPACITY	UNDER "C" DK BETWEEN FR 86 & 94 1/2 PORT FOR ENGINE ROOM 7-85-0, ENG RM STRM 5-85-0
FOUR(4) 1 TON CAPACITY	UNDER 33'-6" FLAT BETWEEN FR 94 & 95 1/2 (2) PORT & (2) STBD FOR S/S DSL GENS FOR ENG RM 7-85-0
ONE(1) 1/2 TON CAPACITY	UNDER 22'-6" FLAT BETWEEN FR 94 & 97 PORT FOR ENGINE ROOM 7-85-0
ONE(1) 1/2 TON CAPACITY	UNDER 22'-6 FLAT BETWEEN FR 94 & 96 1/2 (S) FOR F O PURIFIER ROOM 6 1/2-94-1
ONE(1) 1 TON CAPACITY	UNDER "C" DK BETWEEN FR 94 1/2 & 99 (P) FOR ENGINEERS WORKSHOP 5-95-2
ONE(1) 1 TON CAPACITY	UNDER SIDE OF RAMP BETWEEN FR 91 & 93 (P) FOR HOLD 3-20-0
ONE(1) 1/2 TON CAPACITY	UNDER SIDE TOP OF STAIRWAY FR 10 TO 15 (P) FOR STAIRWAY 1-11-2
ONE(1) 1/2 TON CAPACITY	UNDER "A" DK, 4'-4 1/2" FWD FR 114 (P) FOR VEHICLE WEAPONS STRM 2-113-0
ONE(1) 1/2 TON CAPACITY	UNDER 01 LVL 3'-0" FWD FR 112 (P) FOR STAIRTOWER 5-112-1

HEIGHTS ABV BOTTOM OF KEEL		
ANTENNA	LOCATION	HEIGHT
RADAR S BAND (S)	3'-0" AFT FR 85 33'-0" OFF CL (S)	159'-0 7/16"
RADAR X BAND (P)	3'-0" AFT FR 85, 33'-0" OF CL (P)	158'-4 1/8"
ADF LOOP	4'-5" FWD FR 86, ON CL	161'-10 5/16"
ADF SENCE (S)	17 3/4" AFT FR 85, 2'-10 1/2" OFF CL (S)	193'-2 7/8'
HF XMTC (P)	12' FWD FR 87 35'-1 3/4' OFF CL (P)	184'-6 3/16"
SSB RCVG WHIP (S)	ON FR 92, 35'-2 3/16' OFF CL (S)	168'-5 7/16"
SSB XTMG WHIP (P)	ON FR 92, 35'-2 3/16" OFF CL (P)	168'-5 7/16"
HF WATCHKEEPING 2182	15 3/4" AFT FR 85 15'-5 3/4 OFF CL (S)	173'-9 9/16"
HF RCVG	1'-8" FWD FR 87 32'-3 5/8" OFF CL (S)	173'-4 1/2"
HF WATCHKEEPING 2187 5	13 7/8" AFT FR 87, 23'-10" OFF CL (S)	173'-7 1/8"
AM/SW (S)	10" AFT FR 88, 31'-11" OFF CL (S)	167'-2 1/16"
VHF DSC REMOTE (S)	10 1/8" AFT FR 85, 20'-10" OFF CL (S)	162'-5 1/16"
VHF XMTG/RCVG REMOTE (P)	10 1/8" AFT FR 85, 20'-7" OFF CL (P)	162'-5 1/8"
DSC CONSOLE (P)	19 1/2' AFT FR 88, 12'-7 7/8' OFF CL (P)	162'-3 7/8'
VHF XMTC/RCVG CONSOLE (P)	19 1/2" AFT FR 88, 25'-8" OFF CL (P)	162'-7 1/16"
LORAN C (S)	10 3/16" AFT FR 85, 8'-10" OFF CL (S)	167'-0 1/4"
MARINE FAX (S)	13 7/8" AFT FR 85, 17'-0 3/8' OFF CL (S)	167'-5 5/8"
NAVTEX (S)	17 7/8" AFT FR 88 8'-0 1/8' OFF CL (S)	161'-3 15/16"

CRANES		
CARGO CRANES	LOCATION	
TWO(2) SINGLE PEDESTAL TWIN	1 @ FR 33 & 1 @ FR 50 ON CL	
SINGLE CRANE MODE	TWIN CRANE MODE	RADIUS
56 LONG TONS	412 LONG TONS	95 FEET
35 5 LONG TONS	71 LONG TONS	130 FEET

HEIGHTS ABV BOTTOM OF KEEL		
MAST	LOCATION	HEIGHT
FWD MAST	FR 5 ON CL	134'-1 7/16"
AFT MAST	2-0 AFT FR 88 ON CL	181-9 5/16

HEIGHTS ABV BOTTOM OF KEEL		
NAV LIGHT	LOCATION	HEIGHT
ANCHOR (FWD)	FR 5, ON CL	133'-0 13/16'
ANCHOR (AFT)	5'-8" AFT FR 117, 46'-11' OFF CL (P)	103'-5 13/16'
MASTHEAD LIGHT (FWD)	13" FWD FR 5, ON CL	130'-11 13/16'
MASTHEAD LIGHT (AFT)	2'-0" AFT FR 88 ON CL	180'-0 13/16"
M O B /NUC/AIRCRAFT WARNING LIGHT (P/S)	2'-0" AFT FR 88, 1'-6" OFF CL (P/S)	178'-5 13/16"
M O B / NUC (LOWER – P/S)	2'-0" AFT FR 88, 1'-6' OFF CL (P/S)	165'-5 13/16"
PANAMA CANAL STEERING LIGHT	1'-3' AFT FR 6 ON CL	130'-0 13/16
RESTRICTED MAN TASK LIGHT (P/S)	2'-0" AFT FR 88, 1'-6" OFF CL (P/S)	171'-11 13/16"
SIDE LIGHT (P/S)	6 1/2' FWD FR 85, 52'-5' OFF CL (P/S)	120'-11 13/16'
STERN LIGHT (LOWER) BLUE	3'-4" AFT FR 117, 46'-11" OFF CL (P)	90'-5 13/16'
STERN LIGHT (UPPER) WHITE	3'-4" AFT FR 117, 46'-11' OFF CL (P)	93'-5 13/16"
12' SIG SEARCHLIGHT (P/S)	12' FWD FR 86, 53'-3" OFF CL (P/S)	148'-0 13/16
WAKE LIGHT	1'-9" AFT FR 27'-0' OFF CL (P)	60'-0 13/16"

HEIGHTS ABV BOTTOM OF KEEL		
PALTFORM	LOCATION	HEIGHT
BRIDGE (05 LVL)	FR 85 TO 87	145'-0'

SMALL BOATS			
NO	SIZE & TYPE	PERSONS EACH	PERSONS TOTAL
4	LIFEBOAT, ENCLOSED (50 PERSONS) HARDING WATERCRAFT, INC	50	200
1	RESCUE BOAT, RHIP (6 PERSONS) MENGE MARINE EQPT GROUP	6	6
10	LIFERAFT, INFLATABLE (25 PERSONS) SMR TECHNOLOGIES, INC	25	250

CLASSIFICATION

ABS ✠ AI Ⓔ VEHICLE CARRIER ✠ AMS ✠ ACCU AND ✠ APS
EQUIPMENT NUMBER 4473
EQUIPMENT NUMERAL U-48
TWO(2) BALT SNUG STOWING ANCHORS AT 24,300 LBS EACH
390 FATHOMS OF 3 5/8" DIA GRADE 3 CHAIN

GENERAL DIMENSIONS	
LOA	949'-3'
LBP	884'-0"
BREADTH	105'-10'
DEPTH	90'-3'
DRAFT (SCANT)	37'-0"
LENGTH (SCANT)	883'-5-1/4"
STRENGTH DECK	90'-3
FREEBOARD DECK	60'-6'
Cb	0 658
DESIGN DRAFT	33'-0"
DISPLACEMENT (33'-0" WL)	58255
$V/(L^{1/2})$	0 837
GT	69,736

HABITABILITY

	OFFICER	NCO	ENLISTED	LIC	UNLIC	TOTAL
DECK DEPT				6	10	16
ENGINEERING DEPT				5	5	10
MEDICAL DEPT				1		1
SUPPLY DEPT					13	13
TOTAL SHIPS CREW				12	28	40
SPARES				1	4	5
SUPER CARGO PERSONS	2	12	36			50
OVERALL TOTALS	2	12	36	13	32	95

USABLE CARGO DECK AREA
SEE REFERENCE DWG 30-01-51, COMSC 085-6975251

GENERAL DIMENSIONS
NAVSEA 801-6975778
PLATE NO 3 – FR 1 OF 1

TABLE OF CONTENTS					
PLATE NO	QTY FRS	TITLE	PLATE NO	QTY FRS	TITLE
1	1	COVER PAGE	13	2	"D" DECK
2	2	COMPARTMENTATION DIRECTORY	14	2	"E" DECK
3	1	GENERAL DIMENSIONS AND DATA	15	2	"F" DECK
4	2	OUTBOARD PROFILE	16	2	INNERBOTTOM
5	2	INBOARD PROFILE	17	4	MIDSHIP & TYPICAL SECTIONS
6	1	03" LEVEL & ABOVE			
7	1	"01' & "02" LEVELS			
8	1	TOP OF FAN ROOM @ FR 20, 33 & 49			
9	2	A" DECK			
10	2	AB DECK			
11	2	"B" DECK			
12	2	"C" DECK			

CORRECTED TO SUIT SHIP			
REVISION	PLACE	APPROVAL SIGNATURE	DATE

BAR SCALE

THIS DWG INCORPORATES THE FOLLOWING CHANGE ORDERS					
HMR	HMR	HMR	FMR	FMR	FMR
001			024	1851	
			038		
			067		
			153		
			128		
			168		

DISTRIBUTION STATEMENT
APPROVED FOR PUBLIC RELEASE, DISTRIBUTION IS UNLIMITED

CDRL: B031 2

Avondale Shipyards Division
P O BOX 50280
NEW ORLEANS
LA 70150-0280
CAGE 1CC97

AVONDALE JOB NO: C3-222

COMMANDER MILITARY SEALIFT COMMAND
WASHINGTON, D C 20398-5100

T-AKR 300 STRATEGIC SEALIFT SHIP
BOOKLET OF GEN PLANS
T-AKR 303

CONTRACT NUMBER	N00024-93-C-2205
DRAWN MP	DATE 2/11/98
CHECKED LWS	2/13/98
APVD WGS	3/10/98
APVD BJG	3/10/98

SIZE H — AVONDALE DWG NO C3-222 01-03-47 — REV A
CAGE 94421 — DWG NO COMSC 801-6975778
SCALE 3/32" = 1-0" — PLATE NO 1 – FR 1 OF 1

REFERENCES

NO	TITLE	DRAWING NO
20	NAVIGATION, RUNNING ANCHOR, SIGNAL LTS & SRCHLTS ARR	64-01-16 / 422-6975445
19	C & A – 03 LEVEL & ABOVE	16-01-18 / 801-6975201
18	C & A – 01 LEVEL & 02 LEVEL	16-01-17 / 801-6975200
17	C & A – "A" DECK AFT FR 71	16-01-16 / 801-6975199
16	C & A – "A' DECK FWD FR 71	16-01-15 / 801-6975198
15	C & A – "AB' DECK AFT FR 71	16-01-14 / 801-6975197
14	C & A – "AB" DECK FWD FR 71	16-01-13 / 801-6975196
13	C & A – 'B DECK AFT FR 71	16-01-12 / 801-6975195
12	C & A – "B' DECK FWD FR 71	16-01-11 / 801-6975194
11	C & A – "C" DECK AFT FR 71	16-01-10 / 801-6975193
10	C & A – 'C" DECK FWD FR 71	16-01-09 / 801-6975192
9	C & A – 'D' DECK AFT FR 71	16-01-08 / 801-6975191
8	C & A – D" DECK FWD FR 71	16-01-07 / 801-6975190
7	C & A – "E" DECK AFT FR 71	16-01-06 / 801-6975189
6	C & A – "E" DECK FWD FR 71	16-01-05 / 801-6975188
5	C & A – "F" DECK AFT FR 71	16-01-04 / 801-6975187
4	C & A – F" DECK FWD FR 71	16-01-03 / 801-6975186
3	C & A – INNERBOTTOM DECK AFT FR 71	16-01-02 / 801-6975185
2	C & A – INNERBOTTOM FWD FR 71	16-01-01 / 801-6975184
1	SPECIFICATIONS FOR BUILDING STRATEGIC SEALIFT CSP/S-24	

RESERVATIONS

NO	DESCRIPTION
	RESERVATIONS

UNIT — CDRL B031-2

DISTRIBUTION STATEMENT
APPROVED FOR PUBLIC RELEASE, DISTRIBUTION IS UNLIMITED

THIS DWG INCORPORATES THE FOLLOWING CHANGE ORDERS					
HMR	HMR	HMR	FMR	FMR	FMR
001			024	1851	
			038		
			067		
			153		
			128		
			168		

AVONDALE NO	VESSEL	AVONDALE NO	VESSEL
2376	T-AKR 303		

Avondale Shipyards Division
P O BOX 50280
NEW ORLEANS
LA 70150-0280
CAGE 1CC97

AVONDALE JOB NO: C3-222

COMMANDER MILITARY SEALIFT COMMAND
WASHINGTON, D C 20398-5100

T-AKR 300 STRATEGIC SEALIFT SHIP
BOOKLET OF GEN PLANS
COVER PAGE, GEN DIM & DATA, COMPT DRCTY
(T-AKR 303 ONLY)

CONTRACT NUMBER	N00024-93-C-2205
DRAWN MP	DATE 2/11/98
CHECKED LWS	2/13/98
APVD WGS	3/10/98
APVD BJG	3/10/98

SIZE H — AVONDALE DWG NO C3-222 01-03-47 — REV A
CAGE 94421 — DWG NO COMSC 801-6975778
SCALE 3/32" = 1'-0" — SH NO 1 OF 9

REVISIONS

REV	SH	ZN	DESCRIPTION
A	1	21-D	1 PLATE NO 2- FR 1, COMPT DIRECTORY REVISED DECK TOILET 3-50-2 TO 3-33-1
	1	1-C	2 PLATE NO 1- FR 1 TITLE BLOCK ADDED FMR-1851 & REV 'A'
	1	1-C	3 TITLE BLOCK- ADDED FMR-1851
	1	5-E	4 PLATE NO 3- FR 1 OF 1, GENERAL DIMENSIONS ADDED USABLE CARGO DECK AREA
			ITEM 1 THRU 3 INCORPORATE FMR-1851 ITEM 4 PER QDR SER NO 2205-2501-185
			BY LWS 10/15/99 APVD 11/8/99

DRAWING DISTRIBUTION

REV	ISSUE TYPE	DATE OF ISSUE
–	F	3/10/98
A	F	11-9-99

CAGE 94421 — COMSC DWG NO 801-6975778 — SH 1 — REV A

AVONDALE DWG NO C3-222 01-03-47 (SH 1 OF 9) — COMSC DWG NO 801-6975778 — REV A

REVISIONS			
REV	SH	ZN	DESCRIPTION

REVISIONS				
REV	SH	ZN		DESCRIPTION
A	2	5–D	1	PLATE NO 4 FR 1– REVISED PANAMA CANAL STEERING LIGHT ON CL FROM 127 21' TO 101 21' ABV LIGHT OP DRAFT TO CORRECT
	2	12–B	2	PLATE NO 4 FR 1– RELOCATED PLIMSOLL MARK FROM AFT FR 63 TO AFT FR 63 ABV LIGHT OP DRAFT TO CORRECT
	2	18–E	3	PLATE NO 4, FR 2– REVISED MAIN, MAST MAST STOWAGE & RELOCATED BINNACLE PER DEV
	2	5–C	4	PLATE NO 4 FR 1– ADDED SHIPS NAME ON BOW
				ITEM 1 TO CORRECT ITEM 2 THRU 4 PER DEV
				BY LWR 10/15/99 APVD 11/8/99

DRAWING DISTRIBUTION

REV	ISSUE TYPE	DATE OF ISSUE
–	F	3/10/98
A	F	11-9-99

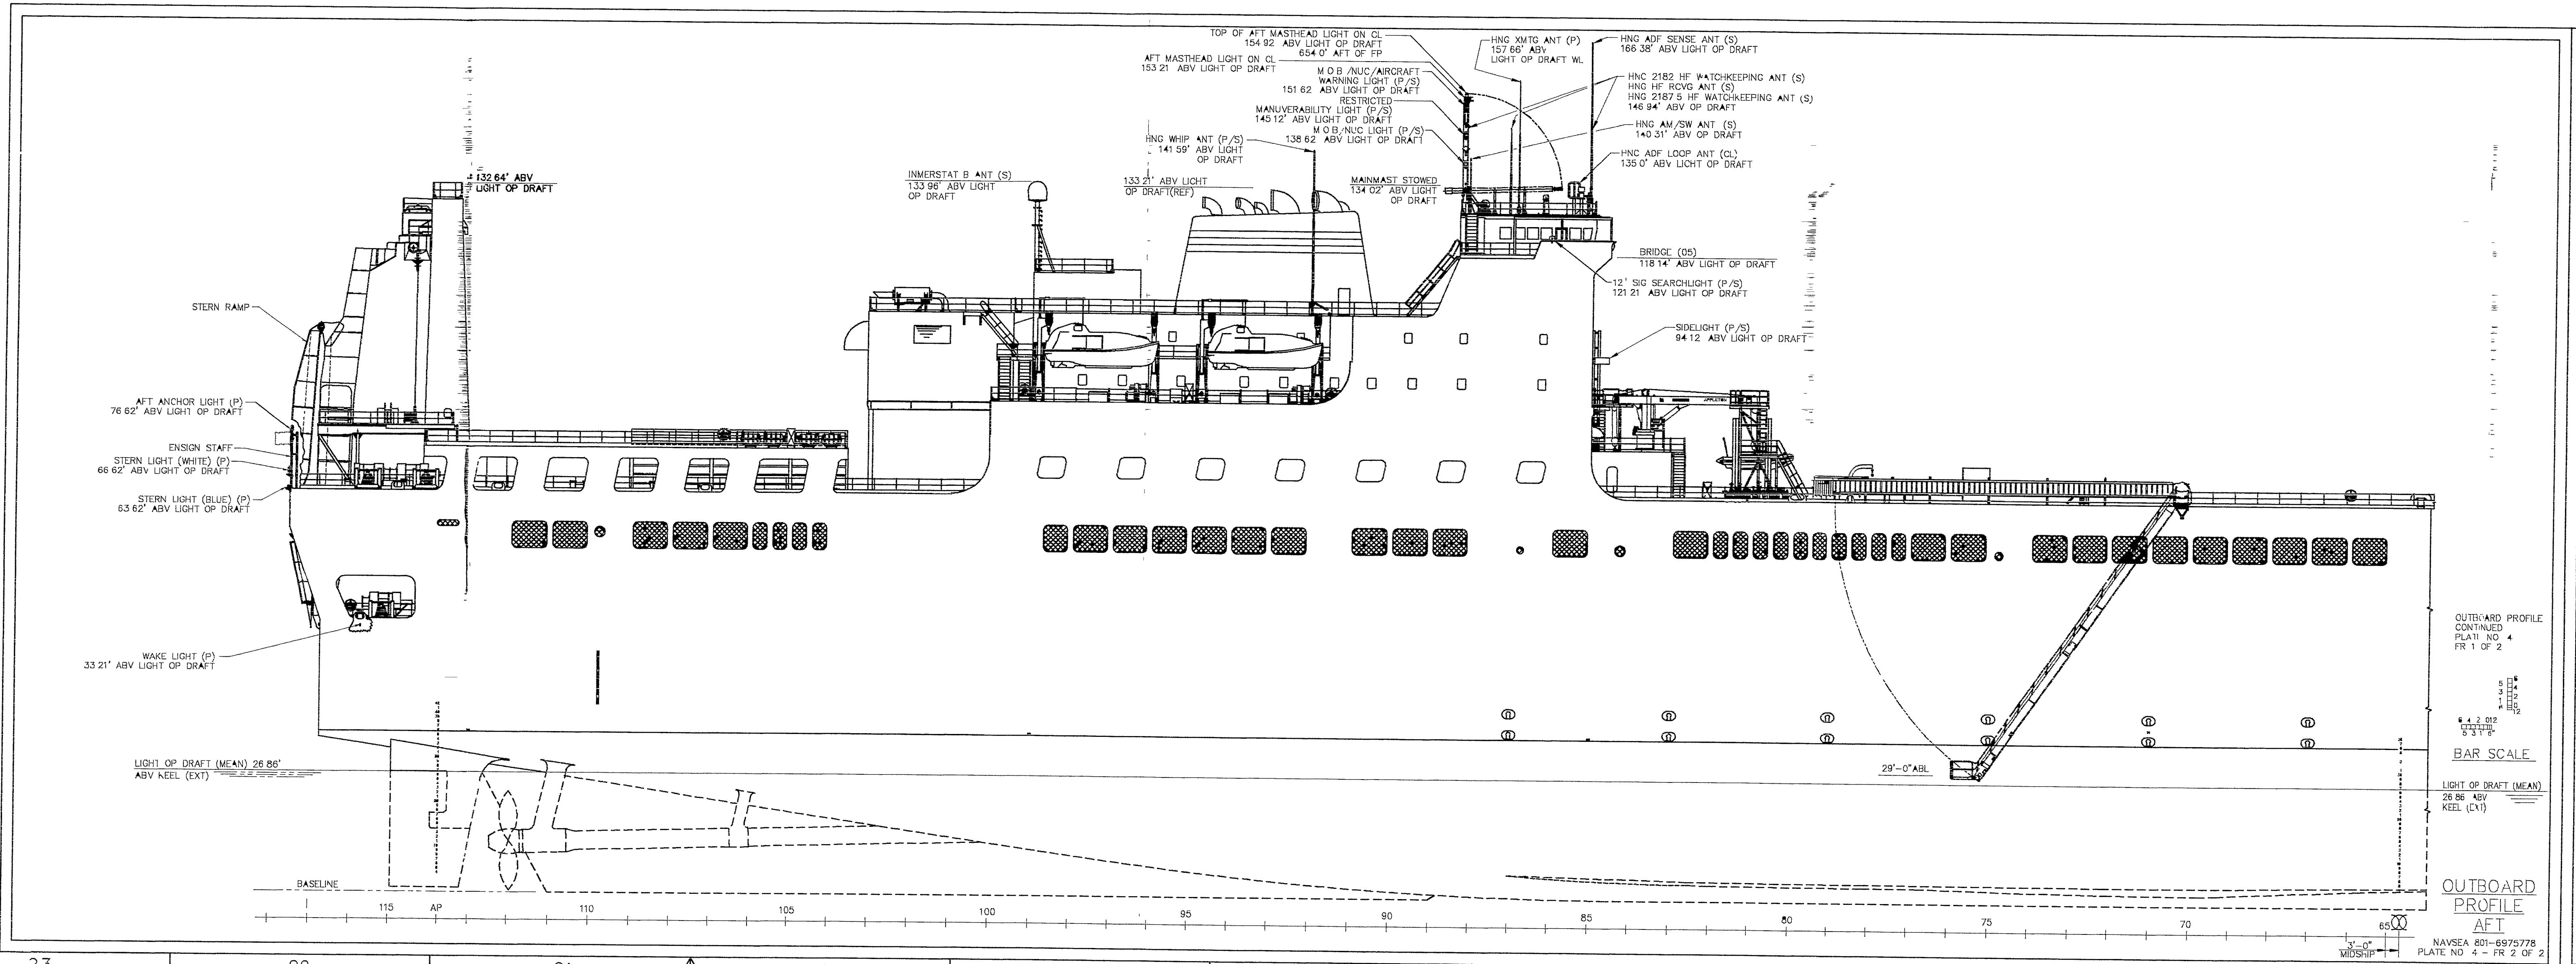

OUTBOARD PROFILE AFT

NAVSEA 801-6975778
PLATE NO 4 – FR 2 OF 2

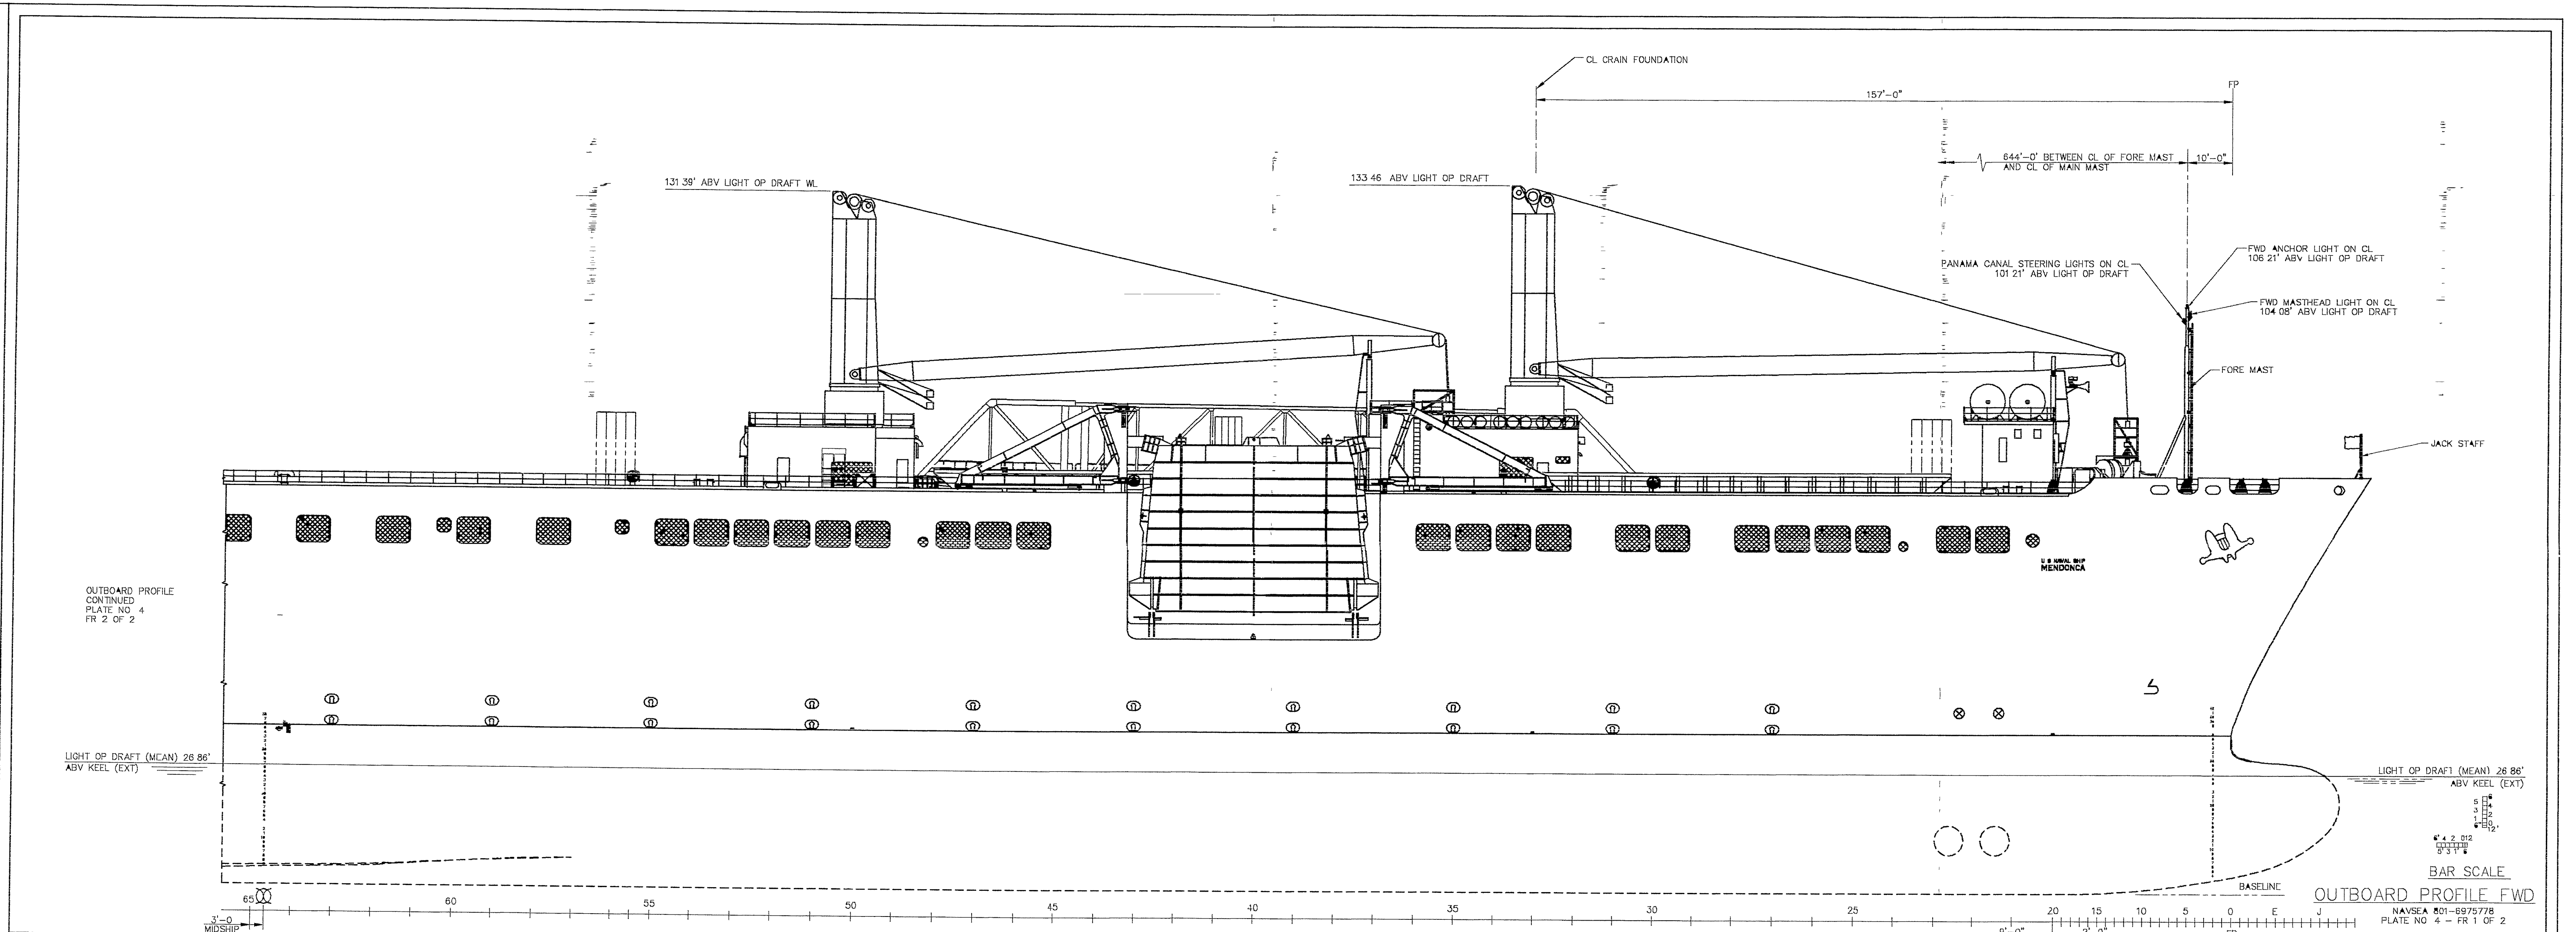

OUTBOARD PROFILE FWD

NAVSEA 801-6975778
PLATE NO 4 – FR 1 OF 2

REV	NO	TITLE	DRAWING NO
	19	C & A – 03 LEVEL & ABOVE	16–01–18 801–6975201
	18	C & A – 01 LEVEL & 02 LEVEL	16–01–17 801–6975200
	17	C & A – 'A' DECK AFT FR 71	16–01–16 801–6975199
	16	C & A – "A" DECK FWD FR 71	16–01–15 801–6975198
	15	C & A – "AB" DECK AFT FR 71	16–01–14 801–6975197
	14	C & A – "AB" DECK FWD FR 71	16–01–13 801–6975196
	13	C & A – "B" DECK AFT FR 71	16–01–12 801–6975195
	12	C & A – "B" DECK FWD FR 71	16–01–11 801–6975194
	11	C & A – "C" DECK AFT FR 71	16–01–10 801–6975193
	10	C & A – 'C' DECK FWD FR 71	16–01–09 801–6975192
	9	C & A – "D" DECK AFT FR 71	16–01–08 801–6975191
	8	C & A – 'D' DECK FWD FR 71	16–01–07 801–6975190
	7	C & A – "E" DECK AFT FR 71	16–01–06 801–6975189
	6	C & A – E" DECK FWD FR 71	16–01–05 801–6975188
	5	C & A – 'F" DECK AFT FR 71	16–01–04 801–6975187
	4	C & A – "F" DECK FWD FR 71	16–01–03 801–6975186
	3	C & A – INNERBOTTOM AFT FR 71	16–01–02 801–6975185
	2	C & A – INNERBOTTOM FWD FR 71	16–01–01 801–6975184
	1	SPECIFICATIONS FOR BUILDING STRATEGIC SEALIFT CSP 'S–24	

REFERENCES

NO	DESCRIPTION
	RESERVATIONS

UNIT | CDRL B031–2

DISTRIBUTION STATEMENT APPROVED FOR PUBLIC RELEASE, DISTRIBUTION IS UNLIMITED

THIS DWG INCORPORATES THE FOLLOWING CHANGE ORDERS

HMR	HMR	HMR	FMR	FMR	FMR
001			024		
			038		
			067		
			153		
			128		
			168		

AVONDALE HULL NO	VESSEL	AVONDALE HULL NO	VESSEL
2376	T–AKR 303		

Avondale Shipyards Division
P O BOX 50280
NEW ORLEANS
LA 70150–0280
CAGE 1CC97

AVONDALE JOB NO

C3 - 222

COMMANDER MILITARY SEALIFT COMMAND
WASHINGTON, DC 20398–5100

CONTRACT NUMBER N00024–93–C–2205

T–AKR 300 STRATEGIC SEALIFT SHIP

BOOKLET OF GEN PLANS

OUTBOARD PROFILE

(T–AKR 303 ONLY)

		DATE
DRAWN	MP	2/11/98
CHECKED	LWS	2/13/98
APVD	WGS	3/10/98
APVD	BJG	3/10/98

SIZE H | AVONDALE DWG NO C3–222 01–03–47 | REV A
CAGE 94421 | DWG NO COMSC 801–6975778
SCALE 3/32' = 1–0 | SH NO 2 OF 9

CAGE 94421 | COMSC DWG NO 801–6975778 | SH 2 | REV A

CAGE 94421 | COMSC DWG NO 801–6975778 | SH 2 | REV A

CAGE 94421 | COMSC DWG NO 801–6975778 | AVONDALE DWG NO C3–222 01–03–47 (SH 2 OF 9) | REV A

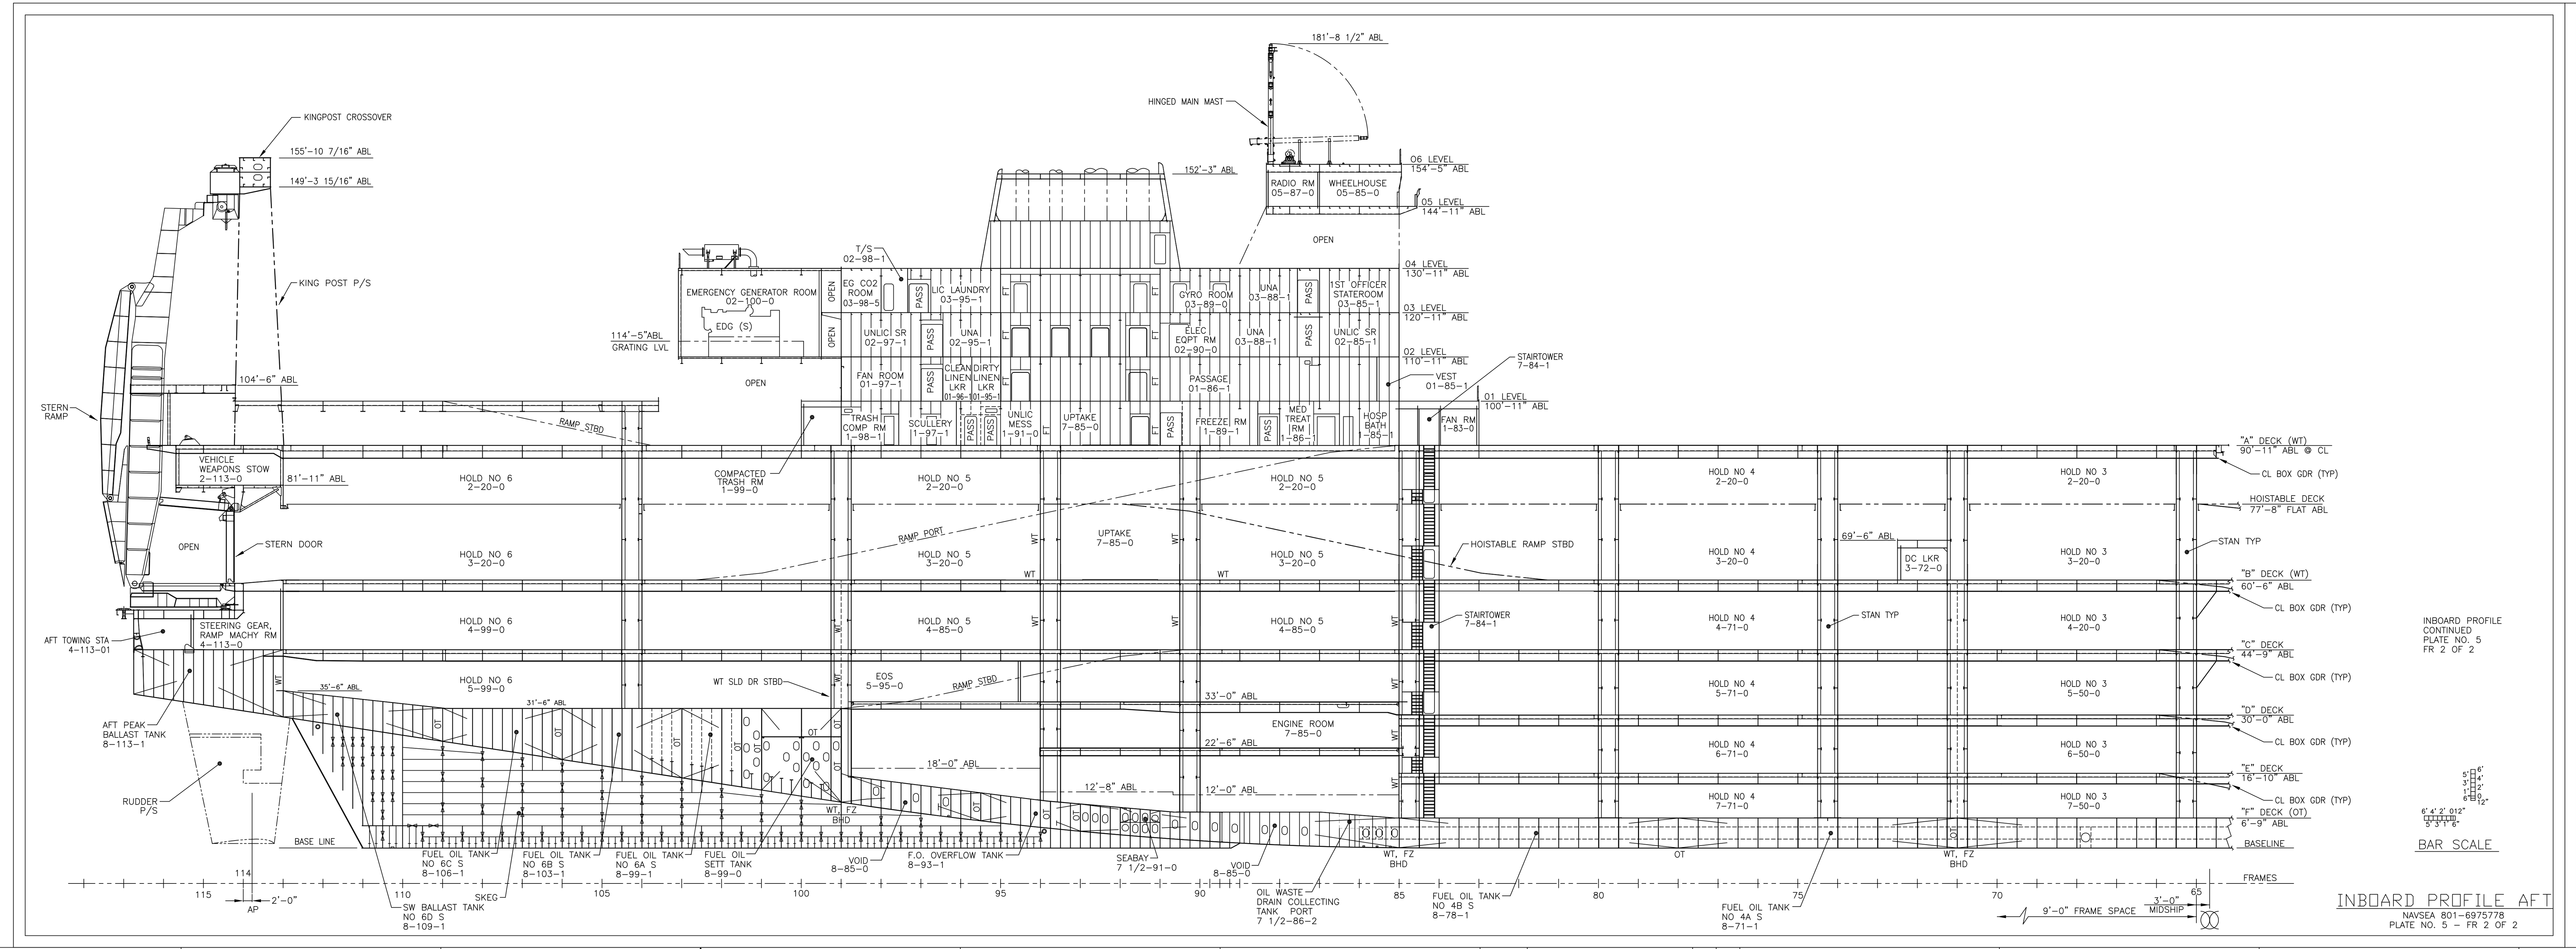

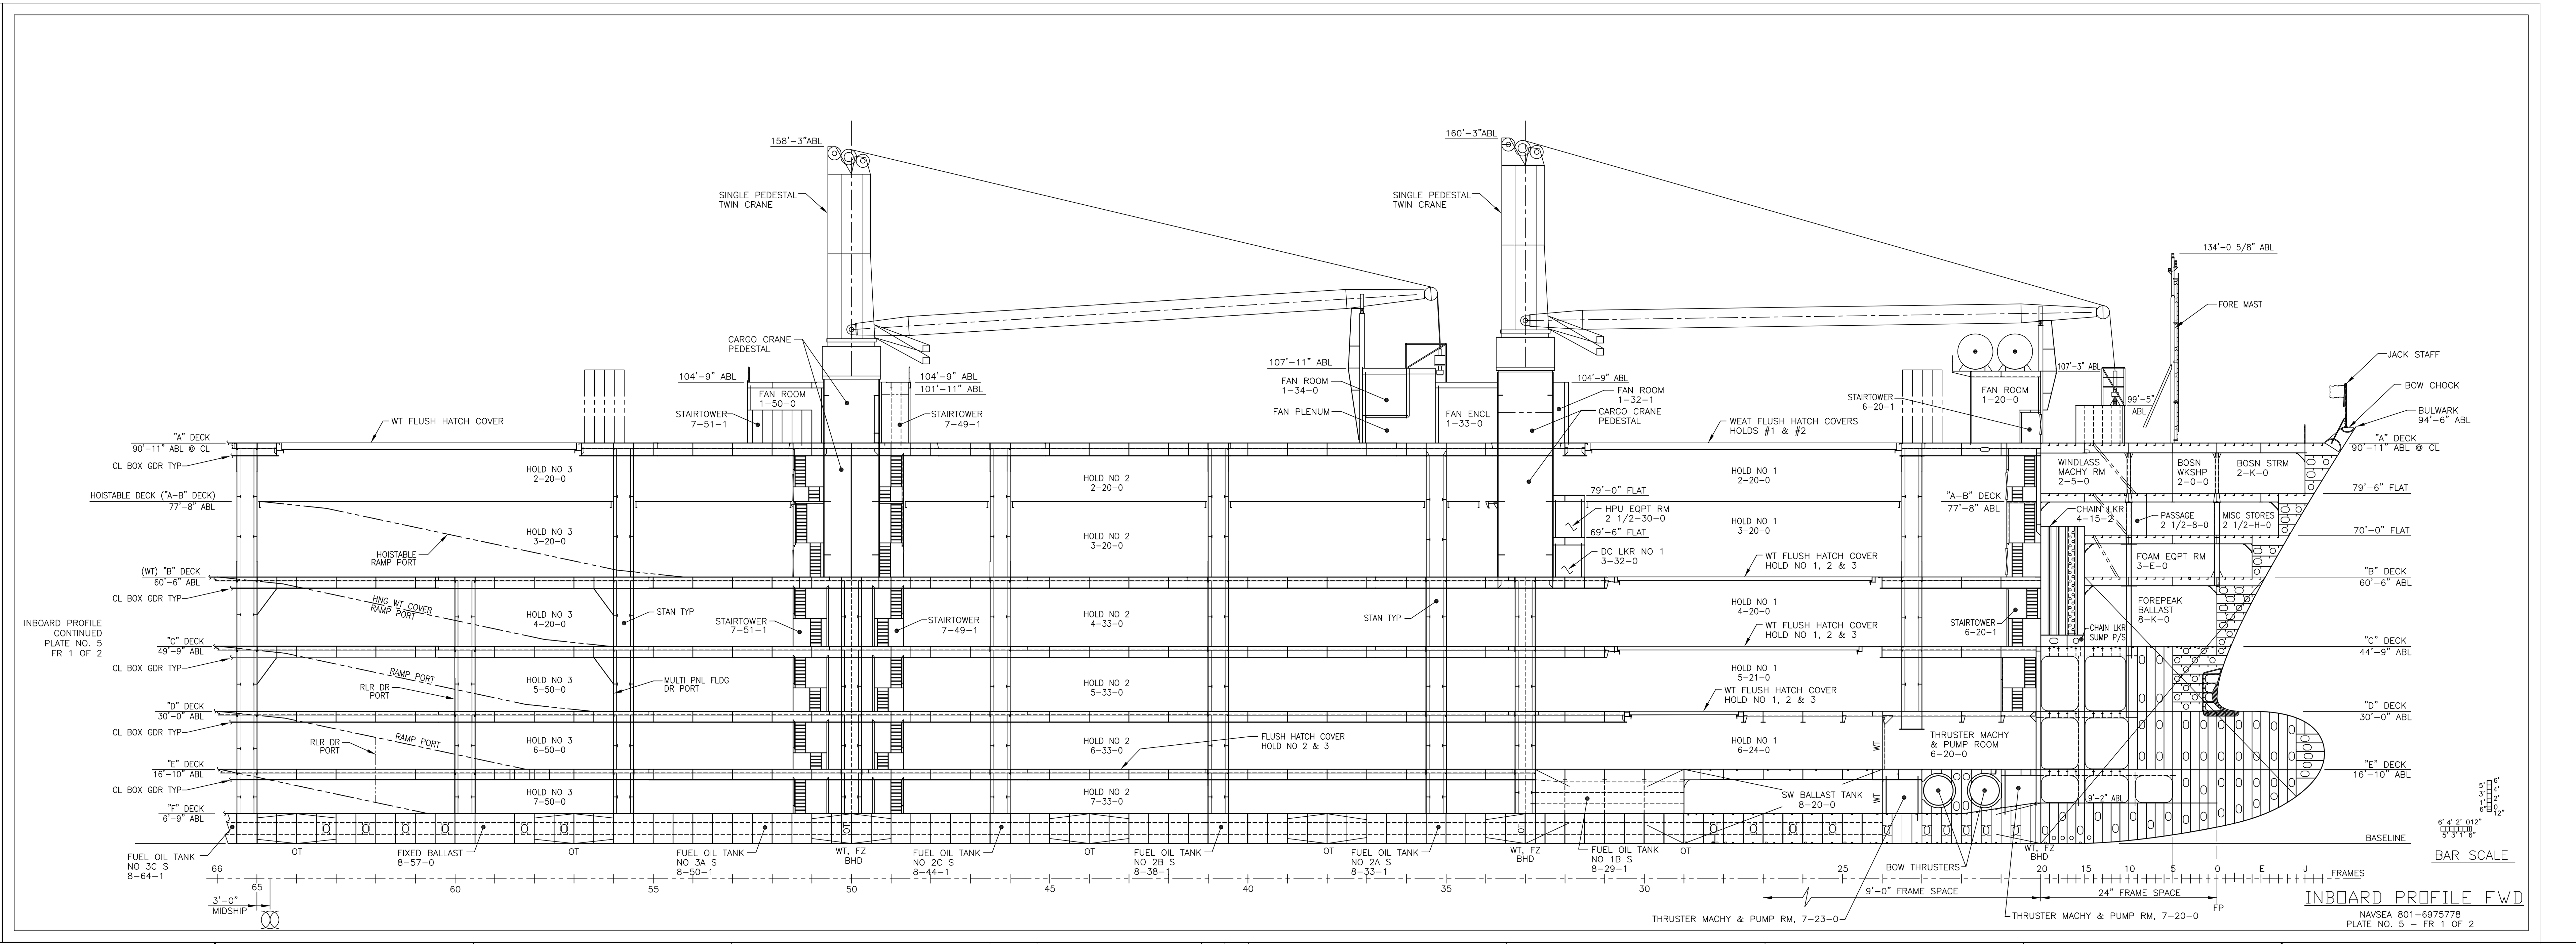

REVISIONS

REV	SH	ZN	DESCRIPTION

REVISIONS

REV	SH	ZN	DESCRIPTION
A	3	18-F	1. PLATE NO 5, FR 2- REVISED MAIN MAST & MAIN MAST STOWAGE PER DEV. ITEM 1 PER DEV. BY: LWS 10/15/99 APVD: WGS 11/8/99

DRAWING DISTRIBUTION

REV	ISSUE TYPE	DATE OF ISSUE
–	F	3/10/98
A	F	11/9/99

REFERENCES

REV	NO	TITLE	DRAWING NO
	19	C & A – 03 LEVEL & ABOVE	16-01-18 801-6975201
	18	C & A – 01 LEVEL & 02 LEVEL	16-01-17 801-6975200
	17	C & A – "A" DECK AFT FR 71	16-01-16 801-6975199
	16	C & A – "A" DECK FWD FR 71	16-01-15 801-6975198
	15	C & A – "AB" DECK AFT FR 71	16-01-14 801-6975197
	14	C & A – "AB" DECK FWD FR 71	16-01-13 801-6975196
	13	C & A – "B" DECK AFT FR 71	16-01-12 801-6975195
	12	C & A – "B" DECK FWD FR 71	16-01-11 801-6975194
	11	C & A – "C" DECK AFT FR 71	16-01-10 801-6975193
	10	C & A – "C" DECK FWD FR 71	16-01-09 801-6975192
	9	C & A – "D" DECK AFT FR 71	16-01-08 801-6975191
	8	C & A – "D" DECK FWD FR 71	16-01-07 801-6975190
	7	C & A – "E" DECK AFT FR 71	16-01-06 801-6975189
	6	C & A – "E" DECK FWD FR 71	16-01-05 801-6975188
	5	C & A – "F" DECK AFT FR 71	16-01-04 801-6975187
	4	C & A – "F" DECK FWD FR 71	16-01-03 801-6975186
	3	C & A – INNERBOTTOM AFT FR 71	16-01-02 801-6975185
	2	C & A – INNERBOTTOM FWD FR 71	16-01-01 801-6975184
	1	SPECIFICATIONS FOR BUILDING STRATEGIC SEALIFT CSP/S-24	

RESERVATIONS

NO	DESCRIPTION

UNIT: CDRL: B031-2

DISTRIBUTION STATEMENT: APPROVED FOR PUBLIC RELEASE, DISTRIBUTION IS UNLIMITED.

THIS DWG INCORPORATES THE FOLLOWING CHANGE ORDERS

HMR	HMR	HMR	FMR	FMR	FMR
001			024		
			038		
			067		
			153		
			168		

AVONDALE HULL NO	VESSEL	AVONDALE HULL NO	VESSEL
2376	T-AKR 303		

Avondale Shipyards Division
P O BOX 50280 NEW ORLEANS LA 70150-0280 CAGE 1CC97

AVONDALE JOB NO **C3 - 222**

COMMANDER MILITARY SEALIFT COMMAND WASHINGTON, DC 20398-5100

CONTRACT NUMBER N00024-93-C-2205

T-AKR 300 STRATEGIC SEALIFT SHIP
BOOKLET OF GEN PLANS
INBOARD PROFILE
(T-AKR 303 ONLY)

DRAWN		DATE
MP		2/11/98
CHECKED		
LWS		2/13/98
APVD		
DWL		3/10/98
APVD		
BJG		3/10/98

SIZE H — AVONDALE DWG NO C3-222 01-03-47 — REV A
CAGE 94421 — DWG NO CDMSC 801-6975778
SCALE 3/32" = 1'-0" — SH NO 3 OF 9

CAGE 94421 CDMSC DWG NO 801-6975778 SH 3 REV A
AVONDALE DWG NO C3-222 01-03-47 (SH 3 OF 9) REV A CAGE 94421 CDMSC DWG NO 801-6975778

CAGE 94421	CDMSC DWG NO 801-6975778	SH 4	REV A
AVONDALE DWG NO C3-222 01-03-47 (SH 4 OF 9)			

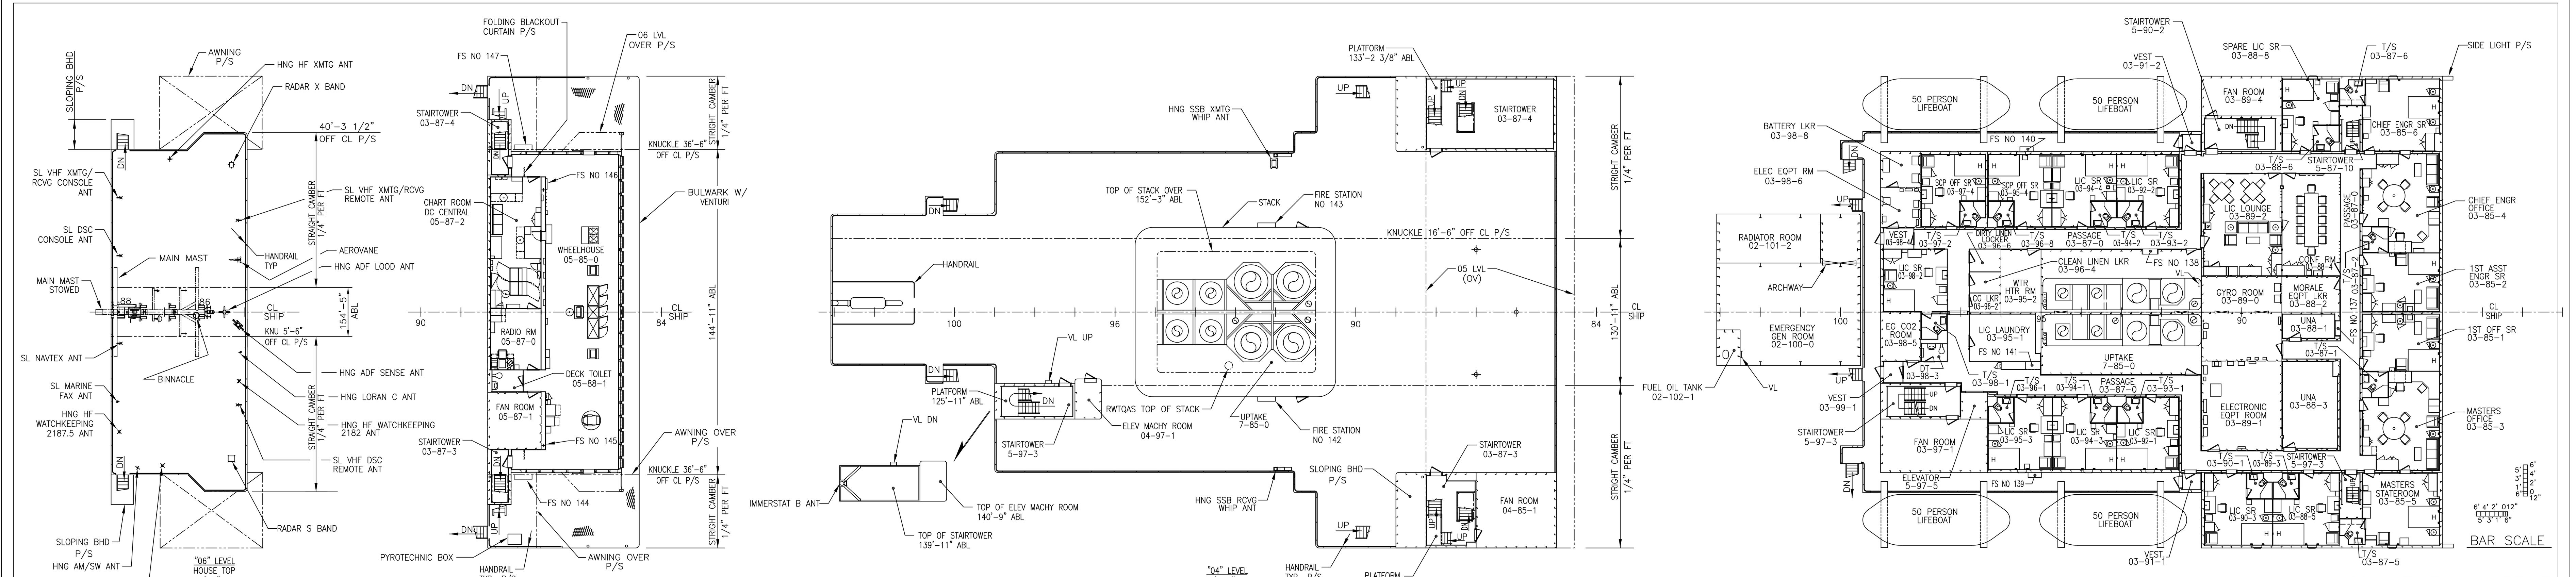

"03" LEVEL & ABOVE

NAVSEA 801-6975778
PLATE NO. 6 – FR 1 OF 1

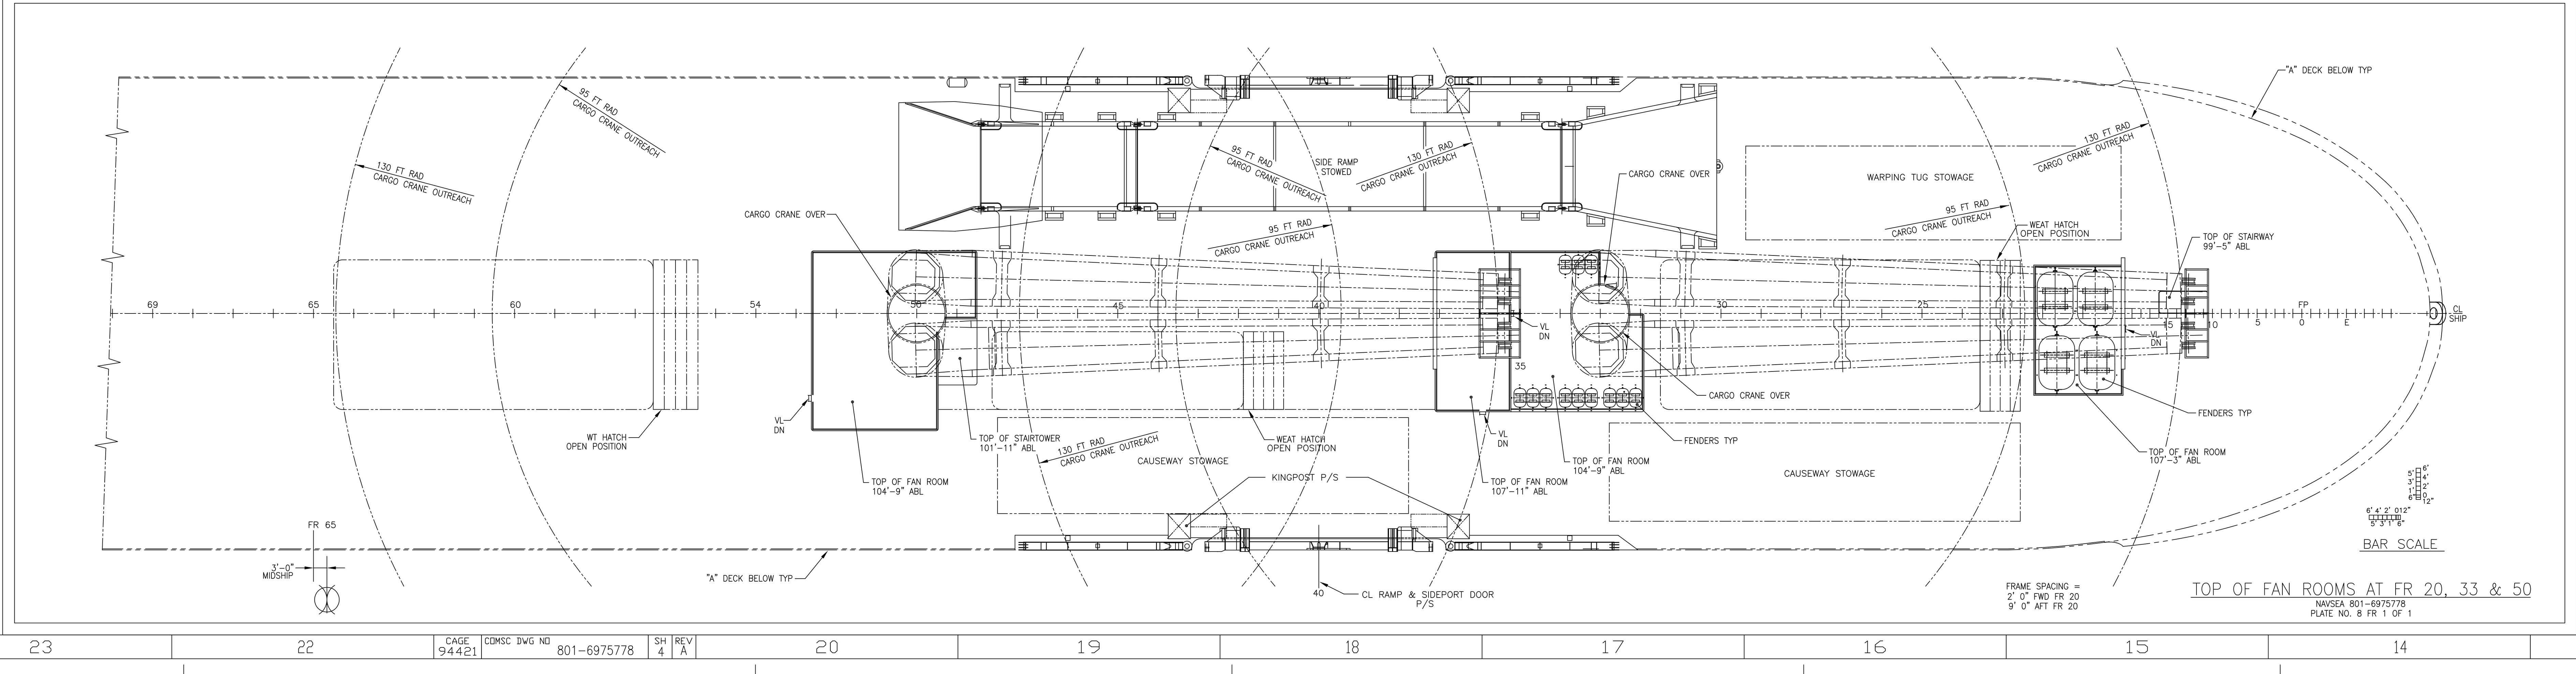

TOP OF FAN ROOMS AT FR 20, 33 & 50

NAVSEA 801-6975778
PLATE NO. 8 FR 1 OF 1

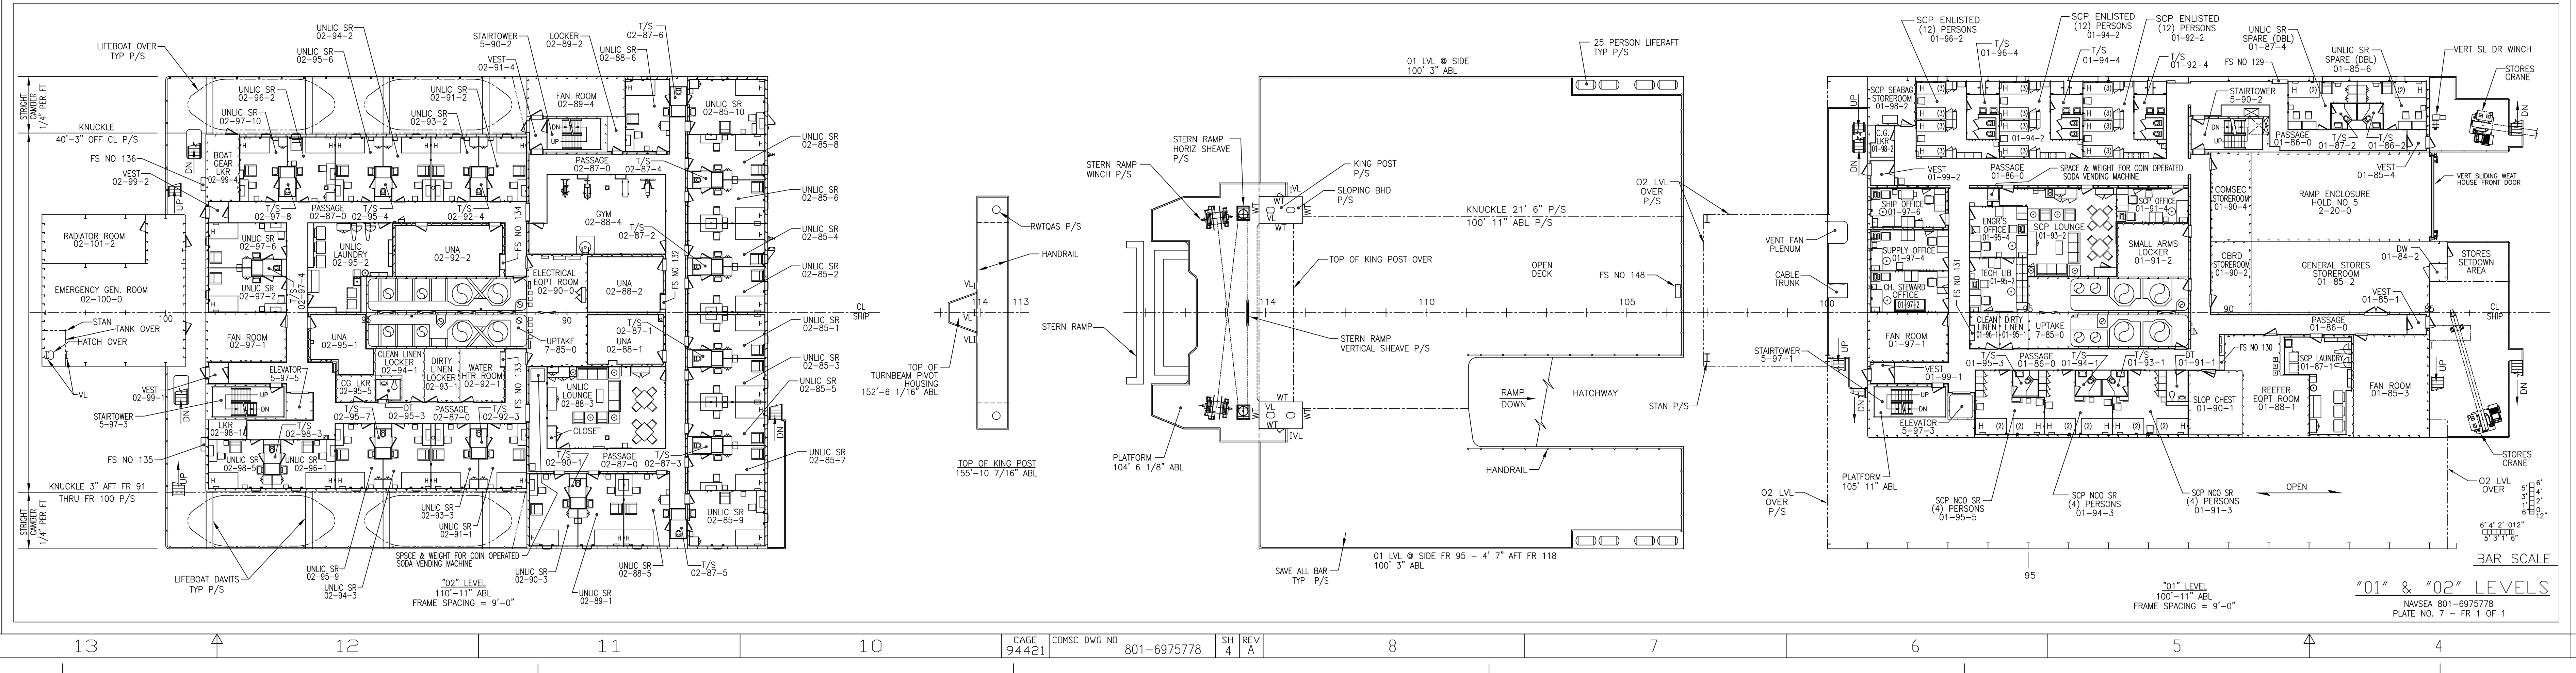

"01" & "02" LEVELS

NAVSEA 801-6975778
PLATE NO. 7 – FR 1 OF 1

REVISIONS

REV	SH	ZN	DESCRIPTION

REVISIONS

REV	SH	ZN	DESCRIPTION
A	4	6-C 11-B	1. PLATE NO 7– FR 1, 01 & 02 LVL– ADDED SPACE & WEIGHT FOR COIN OPERATED SODA VENDING MACHINE PER DEV.
	4	11-G 11-E	2. PLATE NO 6– FR 1, 05 LVL– RELOCATED PYROTECHNIC BOX FROM FR 87, OUTBOARD OF BHD 36'– 0" OFF CL (P) TO INBOARD OF HANDRAIL (S) PER DEV.
	4	11-G 11-E	3. PLATE NO 6, FR 1, 05 LVL– ADDED INDICATION OF FOLDING BLACKOUT CURTIAN P/S PER BT ITEM NV-1041-01.
	4	8-F	4. PLATE NO 6, FR 1, 05 LVL– ADDED PIPE STAN FR 86 ON CL & FR 87, 14'-0" OFF CL (P/S) PER DEV.
	4	13-F	5. PLATE NO 6, FR 1, 06 LVL– REVISED MAIN MAST STOWAGE & RELOCATED BINNACLE PER DEV.
	4	5-B	6. PLATE NO 7, FR 1, 01 LVL– REVISED SWING OF DOOR INTO REEFER EQUIPMROOM 01-88-1 FROM OUTBD & FWD TO INBD & AFT PER DEV.
	4	5-C	7. PLATE NO 7, FR 1, 01 LVL– REVISED COMPT NO OF SMALL ARMS LKR FROM 01-86-0 TO 01-92-1 TO CORRECT PER DEV. ITEM 1, 2, 4 & 5 THRU 7 PER DEV. ITEM 3 PER BT ITEM NV-1041-01.
			BY: LWS 10/15/99 APVD: WGS 11/8/99

DRAWING DISTRIBUTION

REV	ISSUE TYPE	DATE OF ISSUE
–	F	3/10/98
A	F	11/9/99

NO	DESCRIPTION
	RESERVATIONS

UNIT: CDRL: B031-2

DISTRIBUTION STATEMENT: APPROVED FOR PUBLIC RELEASE, DISTRIBUTION IS UNLIMITED.

THIS DWG INCORPORATES THE FOLLOWING CHANGE ORDERS

HMR	HMR	HMR	FMR	FMR	FMR
001			024		
			038		
			067		
			153		
			168		

REV	NO	TITLE	DRAWING NO
	3	C & A – 03 LEVEL & ABOVE	16-01-18 801-6975201
	2	C & A – 01 LEVEL & 02 LEVEL	16-01-17 801-6975200
	1	SPECIFICATIONS FOR BUILDING STRATEGIC SEALIFT CSP/S-24	

REFERENCES

AVONDALE HULL NO	VESSEL	AVONDALE HULL NO	VESSEL
2376	T-AKR 303		

Avondale Shipyards Division
P O BOX 50280 NEW ORLEANS LA 70150-0280 CAGE 1CC97

AVONDALE JOB NO **C3 - 222**

COMMANDER MILITARY SEALIFT COMMAND WASHINGTON, DC 20398-5100

CONTRACT NUMBER N00024-93-C-2205

T-AKR 300 STRATEGIC SEALIFT SHIP

BOOKLET OF GEN PLANS "01" LEVEL & ABOVE

(T-AKR 303 ONLY)

		DATE
DRAWN	MP	2/11/98
CHECKED	LWS	2/13/98
APVD	DWL	3/10/98
APVD	BLG	3/10/98

SIZE H | AVONDALE DWG NO C3-222 01-03-47 | REV A
CAGE 94421 | DWG NO CDMSC 801-6975778
SCALE 3/32" = 1'-0" | SH NO 4 OF 9

CAGE 94421	CDMSC DWG NO 801-6975778	SH 4	REV A

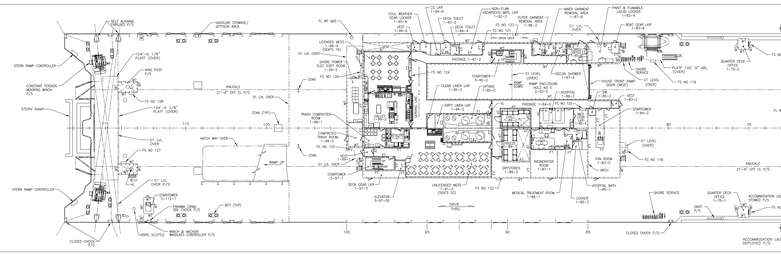

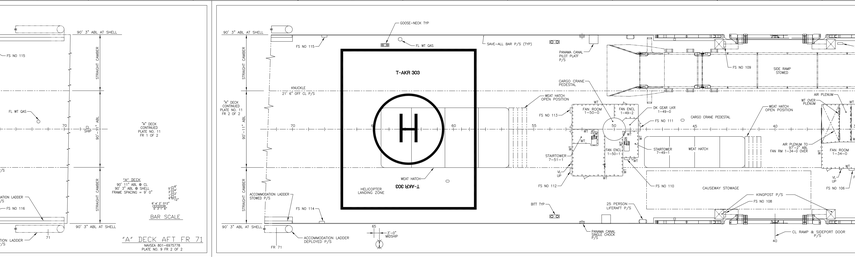

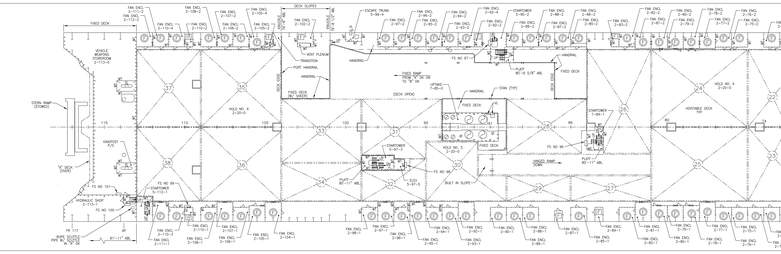

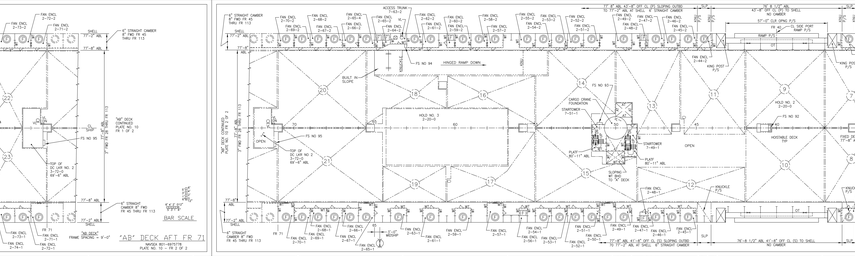

REVISIONS

REV	INT	DESCRIPTION

REVISIONS

REV	INT	DESCRIPTION
B	12-01	1 PLATE NO. 15, FR. 2, "AB" DK. REVISED THWARTSHIP STRUCT. IN WT. STORE COMP. NO. 3001
A	11-01	1 PLATE NO. 15, FR. 2, "AB" DK. REVISED THWARTSHIP STRUCT. IN "AB" & "A" STERN RAMP PER SDC
	11-01	3 PLATE NO. 6, FR. 5, "A" DK., ADDED "T-AKR 303" TO HELICOPTER LANDING AREA PER SDC
		FOR 1 THRU 3 PER SDC

BY: LMC 10/15/99
APVD. WDS 10/15/99

DRAWING DISTRIBUTION

REV	SHEET NO.	DATE OF ISSUE
B	F	7/15/99
A	F	11/16/99

REVISIONS

NO	DESCRIPTION

SHIP		HULL	B031-2
DISTRIBUTION STATEMENT A: APPROVED FOR PUBLIC RELEASE; DISTRIBUTION IS UNLIMITED.		THIS DWG INCORPORATES THE FOLLOWING CHANGES:	
		SHEET	CHANGE
		104	
		105	
		106	
		113	
		114	
FSTD	T-AKR 303		
VESSEL NO.	VESSEL	AVONDALE HULL NO.	VESSEL

Avondale
AVONDALE SHIPYARD
A DIV. OF AVONDALE INDUSTRIES, INC.
NEW ORLEANS, LOUISIANA 70094

SHIPBUILDING JOB NO. C3 - 222

COMMANDER MILITARY SEALIFT COMMAND
WASHINGTON, DC 20398-5100

T-AKR 300 STRATEGIC SEALIFT SHIP

CONTRACT NUMBER	N00033-97-C-2202		
ORIGINAL DRAWING NO.	801-6975778		
DRAWING NO.	01-03-47	REV. A	
SHEET NO.	1	OF	1
SPECIFICATIONS FOR BUILDING STRATEGIC SEALIFT SHIP(T-AKR)			
REV NO.	TITLE	DRAWING NO.	

BOOKLET OF GEN. PLANS
"AB DECK" & "A" DECK

SCALE	1/16" = 1'-0"	SHIP SYS. NO.	303
DWG. TYPE	H	CONTR. DWG. NO.	
SIZE	A-1	SHEET NO.	1 OF 1

REFERENCES

A	C & A – "A" DECK AFT FR 71	801-6975777	
A	C & A – "A" DECK FWD FR 71	801-6975778	
A	C & A – "AB" DECK AFT FR 71	801-6975779	
A	C & A – "AB" DECK FWD FR 71	801-6975780	
A	SPECIFICATIONS FOR BUILDING STRATEGIC SEALIFT SHIP(T-AKR)		

REV	INT	DESCRIPTION
B	7/15/99	
A	11/16/99	
	3/15/99	

DRAWING DISTRIBUTION

REV	SHEET NO.	DATE OF ISSUE
B	F	7/15/99
A	F	11/16/99

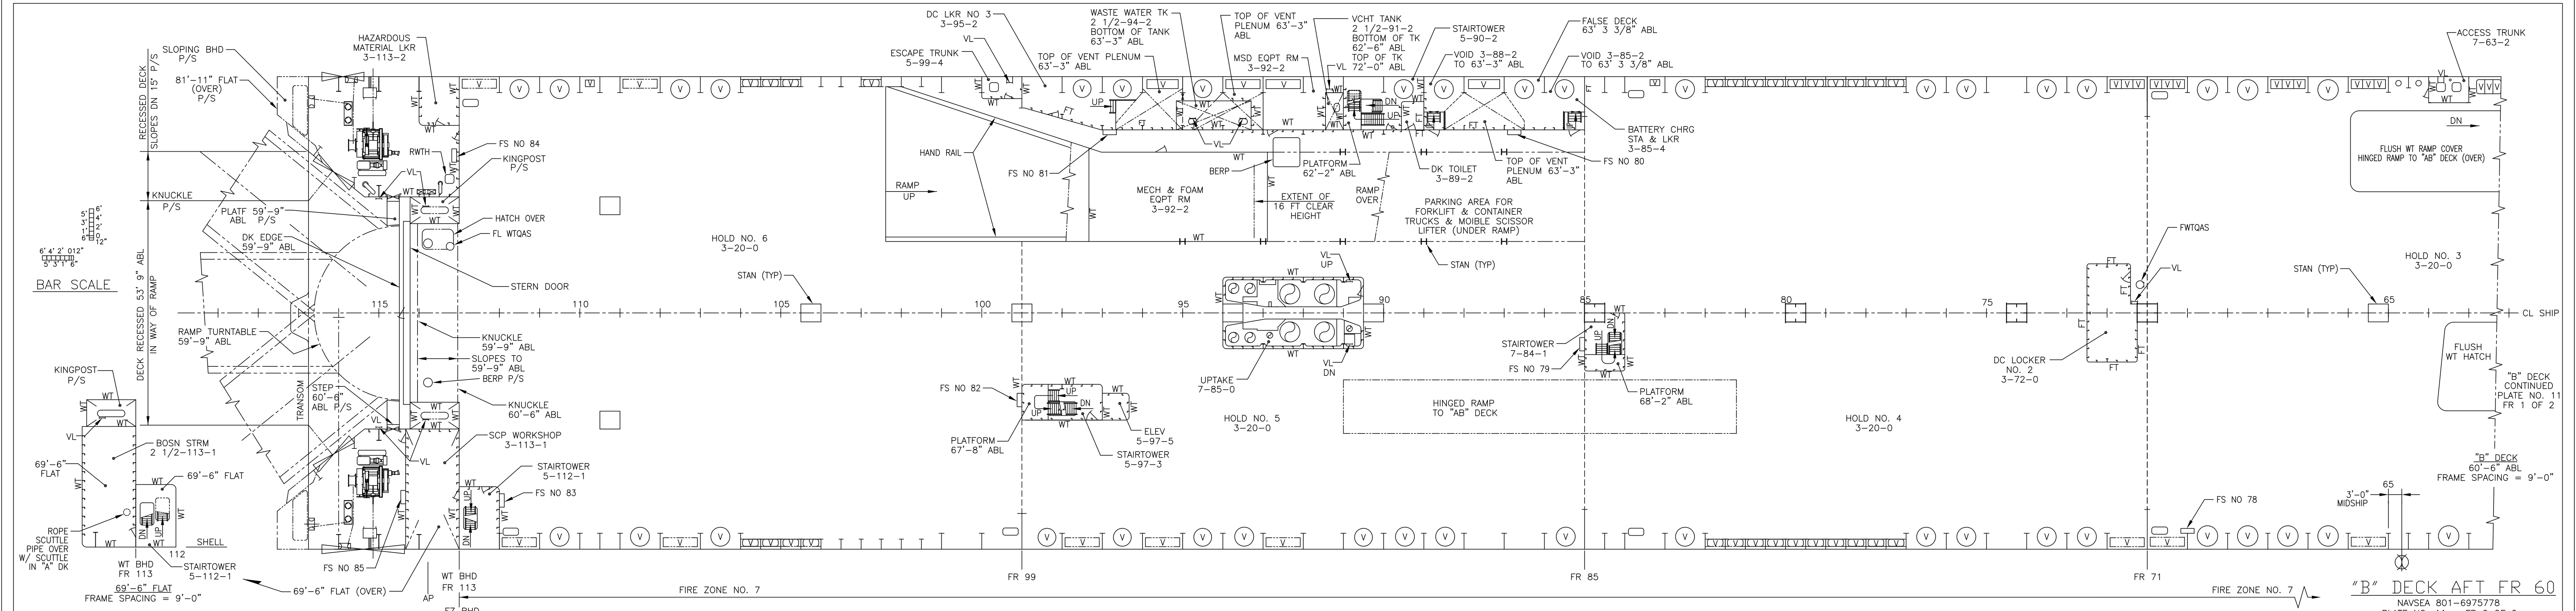

"B" DECK AFT FR 60
NAVSEA 801-6975778
PLATE NO. 11 – FR 2 OF 2

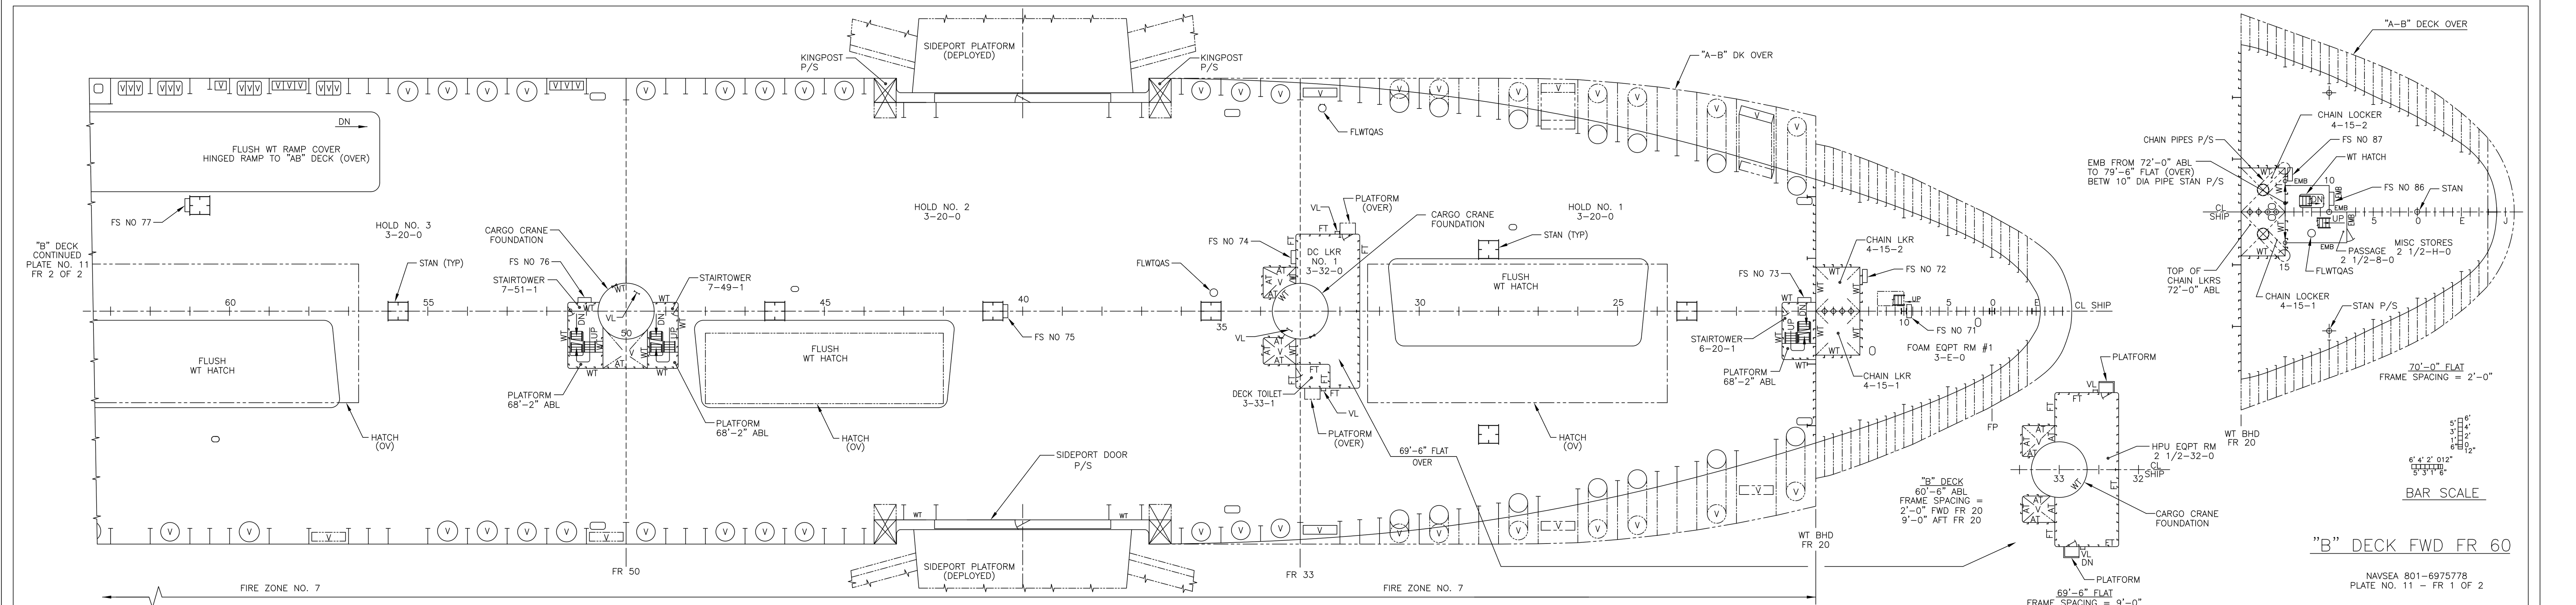

"B" DECK FWD FR 60
NAVSEA 801-6975778
PLATE NO. 11 – FR 1 OF 2

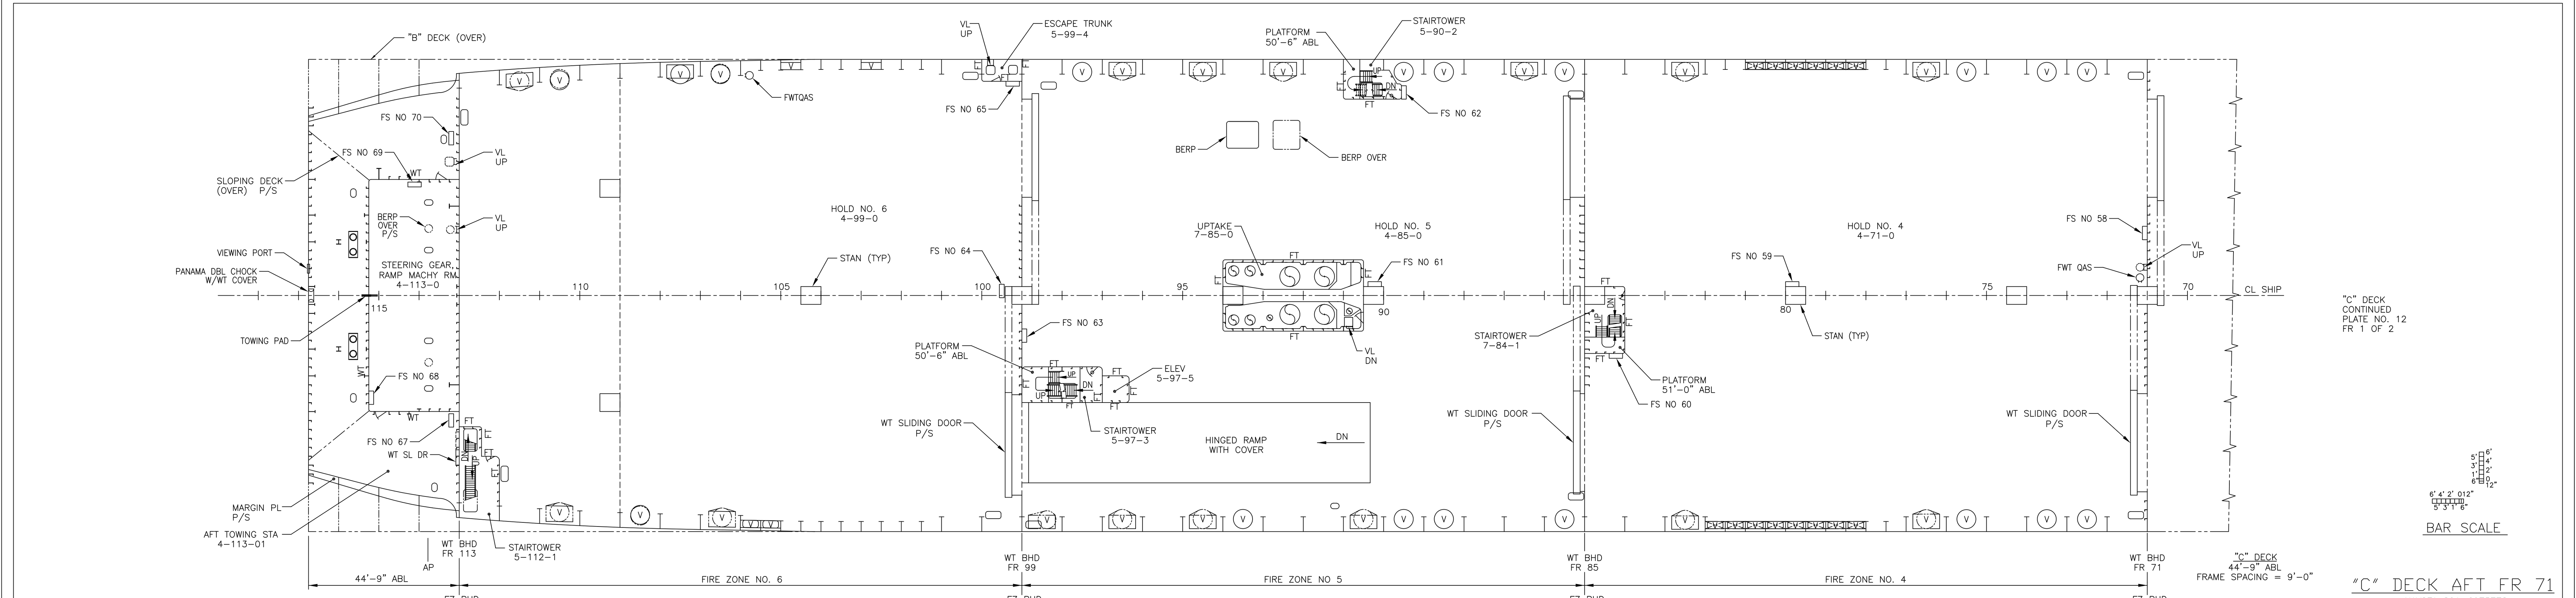

"C" DECK AFT FR 71
NAVSEA 801-6975778
PLATE NO. 12 – FR 2 OF 2

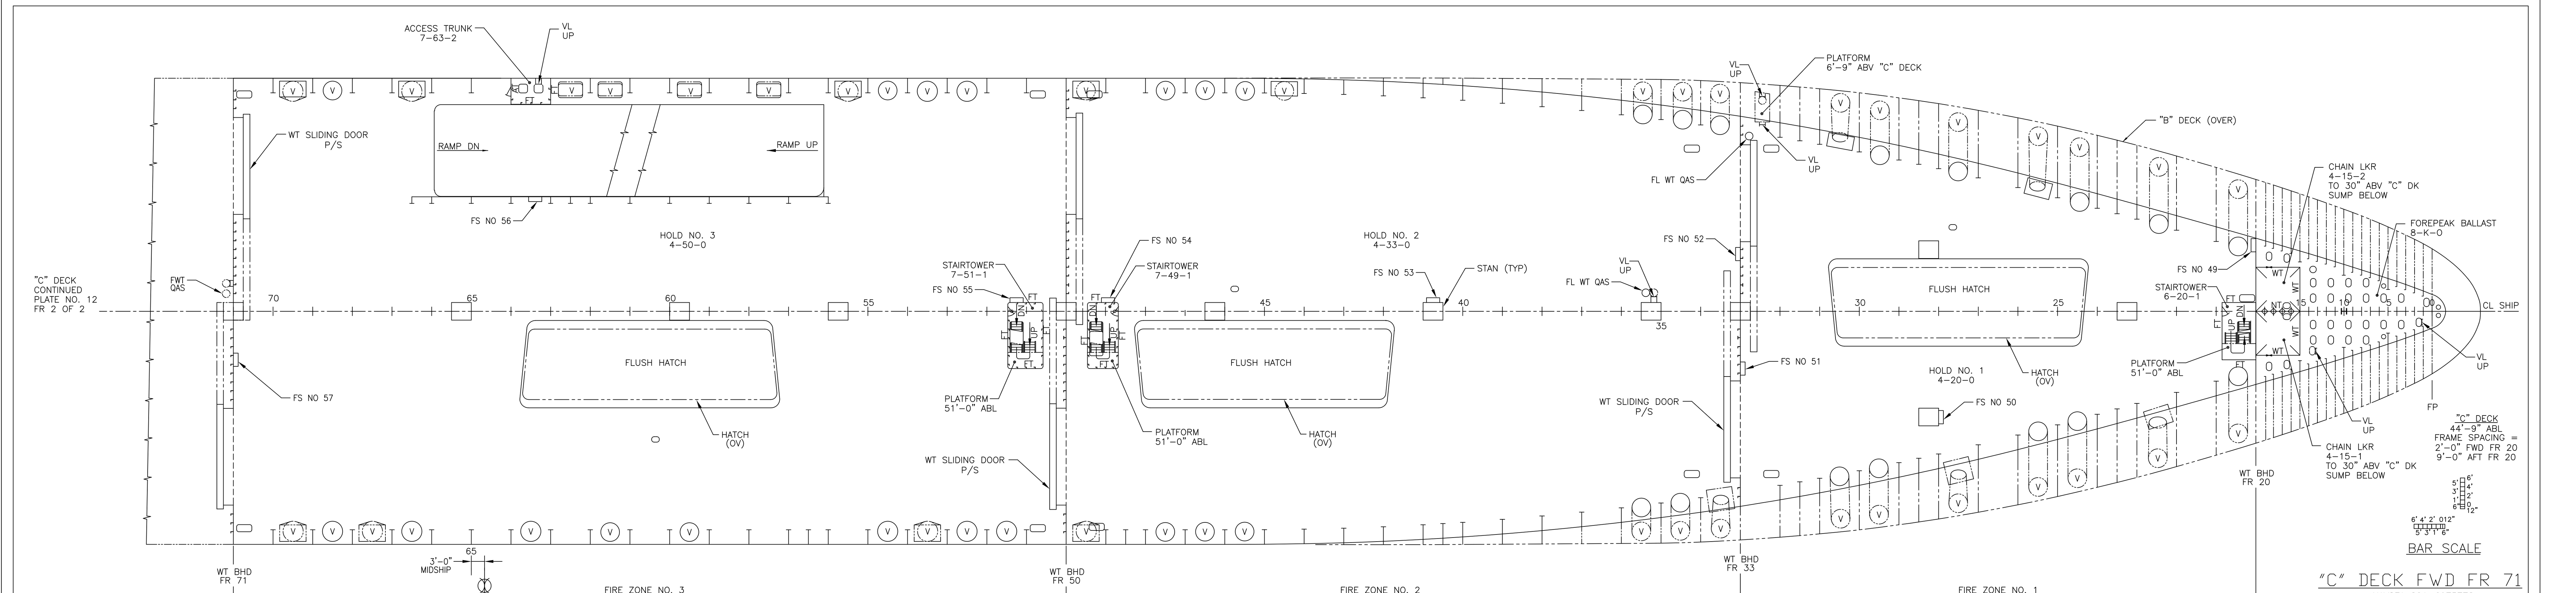

"C" DECK FWD FR 71
NAVSEA 801-6975778
PLATE NO. 12 – FR 1 OF 2

REVISIONS

REV	SH	ZN	DESCRIPTION
	6	11-G	1. PLATE NO 11, FR 1– DELETED DECK TOILET COMPT NO 3-50-2.
	6	8-F	2. PLATE NO 11, FR I– ADDED DECK TOILET COMPT NO 3-33-1.
	6	1-C	3. ADDED FMR-185.1 TO CHANGE ORDED BLOCK.
A	6	22-E 22-G	4. PLATE NO 11, FR 2– REVISED TRANSOM STRUCT IN WAY OF STERN RAMP PER DEV.
			ITEM 1 THRU 3 INCORPORATE FMR-185.1. ITEM 4 PER DEV.
			BY: LWS 10/15/99 APVD: WGS 11/8/99

DRAWING DISTRIBUTION

REV	ISSUE TYPE	DATE OF ISSUE
–	F	3/10/98
A	F	11/9/99

RESERVATIONS

UNIT: | CDRL: B031-2

DISTRIBUTION STATEMENT: APPROVED FOR PUBLIC RELEASE, DISTRIBUTION IS UNLIMITED.

THIS DWG INCORPORATES THE FOLLOWING CHANGE ORDERS

HMR	HMR	HMR	FMR	FMR	FMR
001			024	185.1	
			038		
			067		
			153		
			128		
			168		

AVONDALE HULL NO	VESSEL	AVONDALE HULL NO	VESSEL
2376	T-AKR 303		

REFERENCES

REV	NO	TITLE	DRAWING NO
	5	C & A – "B" DECK AFT FR 71	16-01-12 801-6975195
	4	C & A – "B" DECK FWD FR 71	16-01-11 801-6975194
	3	C & A – "C" DECK AFT FR 71	16-01-10 801-6975193
	2	C & A – "C" DECK FWD FR 71	16-01-09 801-6975192
	1	SPECIFICATIONS FOR BUILDING STRATEGIC SEALIFT CSP/S-24	

Avondale Shipyards Division
P O BOX 50280 NEW ORLEANS LA 70150-0280 CAGE 1CC97

AVONDALE JOB NO **C3 - 222**

COMMANDER MILITARY SEALIFT COMMAND
WASHINGTON, DC 20398-5100

CONTRACT NUMBER N00024-93-C-2205

T-AKR 300 STRATEGIC SEALIFT SHIP

BOOKLET OF GEN PLANS "C" DECK & "B" DECK

(T-AKR 303 ONLY)

DRAWN	MP	2/11/98
CHECKED	LWS	2/13/98
APVD	WGS	3/10/98
APVD	BJG	3/10/98

SIZE H | AVONDALE DWG NO C3-222 01-03-47 | REV A
CAGE 94421 | DWG NO COMSC 801-6975778
SCALE 3/32" = 1'-0" | SH NO 6 OF 9

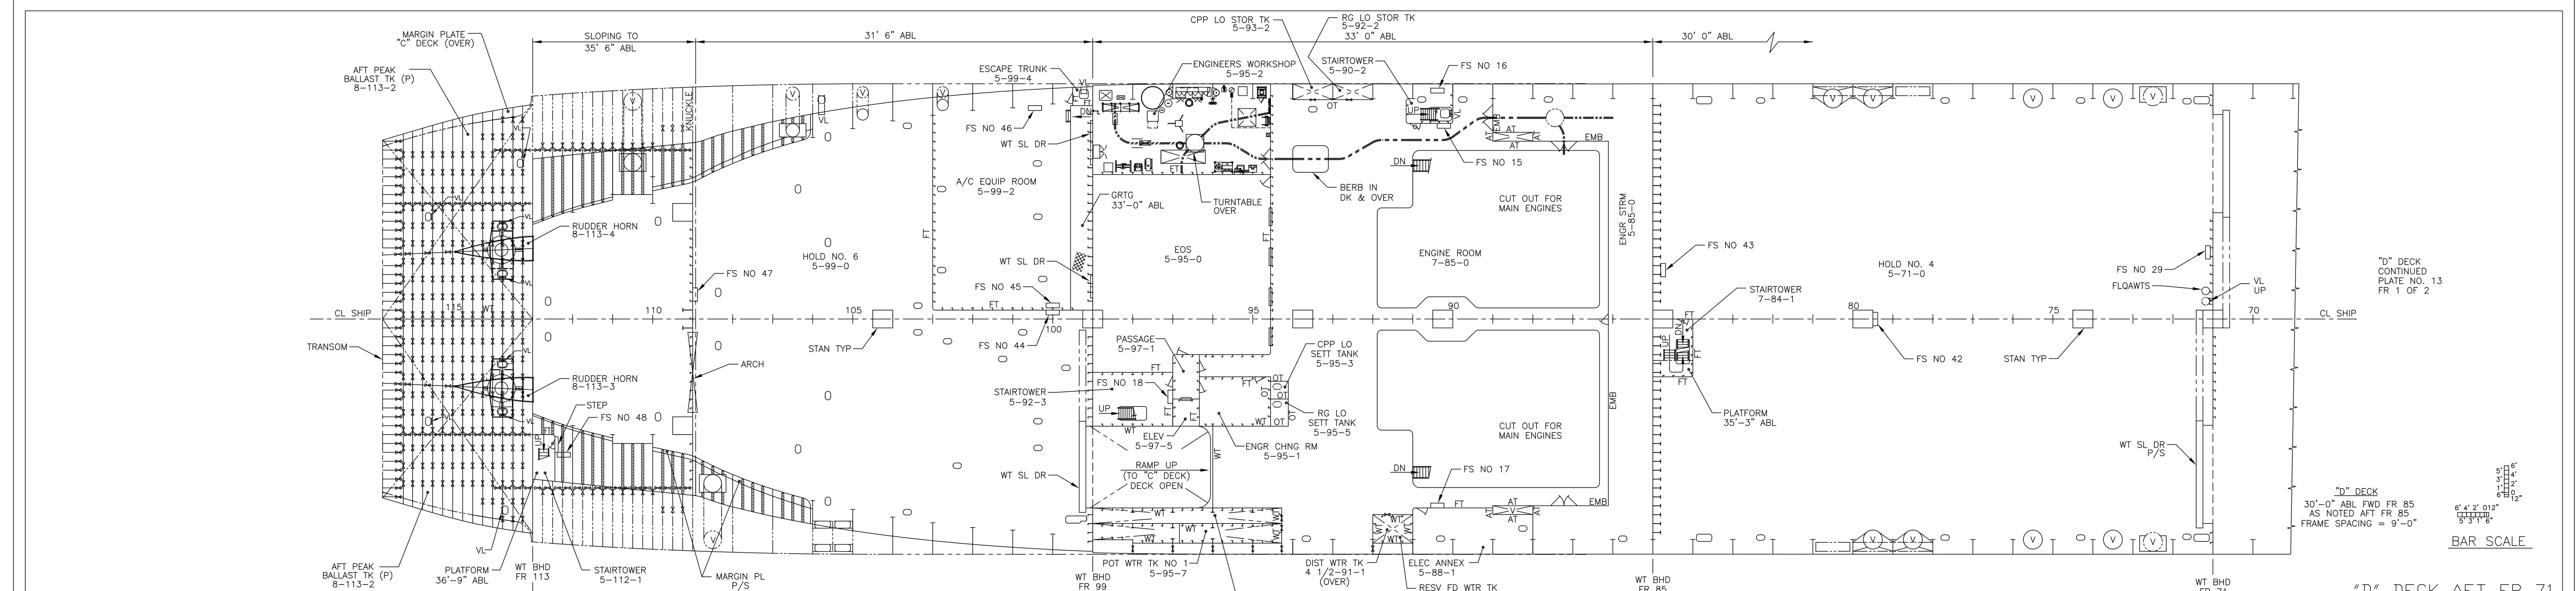

"D" DECK AFT FR 71
NAVSEA 801-6975778
PLATE NO. 13 – FR 2 OF 2

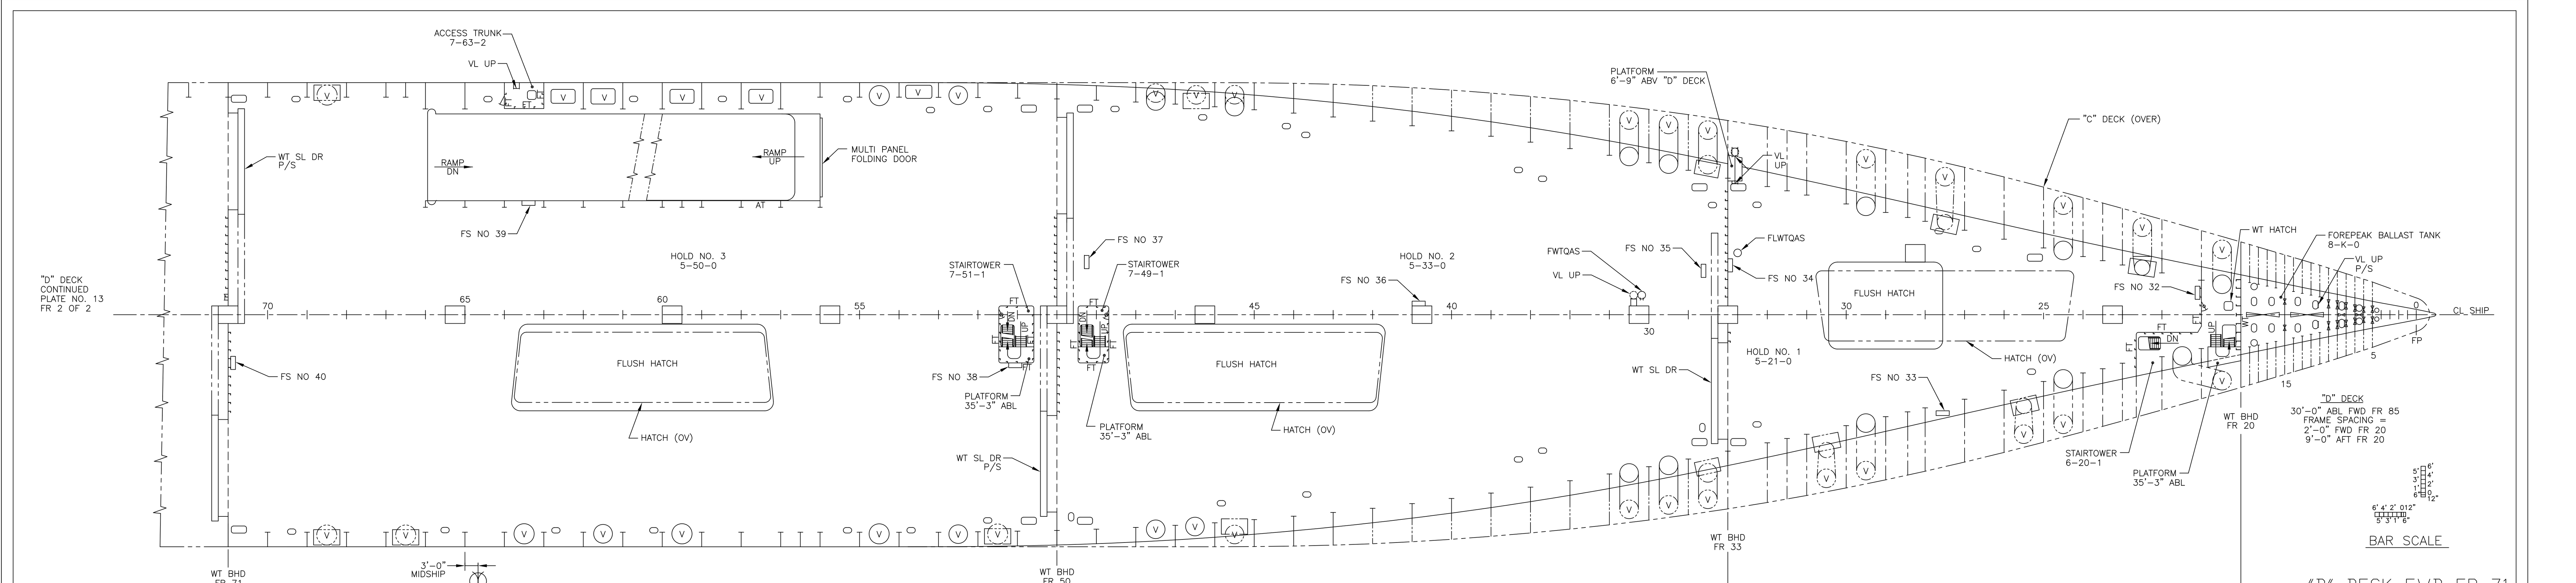

"D" DECK FWD FR 71
NAVSEA 801-6975778
PLATE NO. 13 – FR 1 OF 2

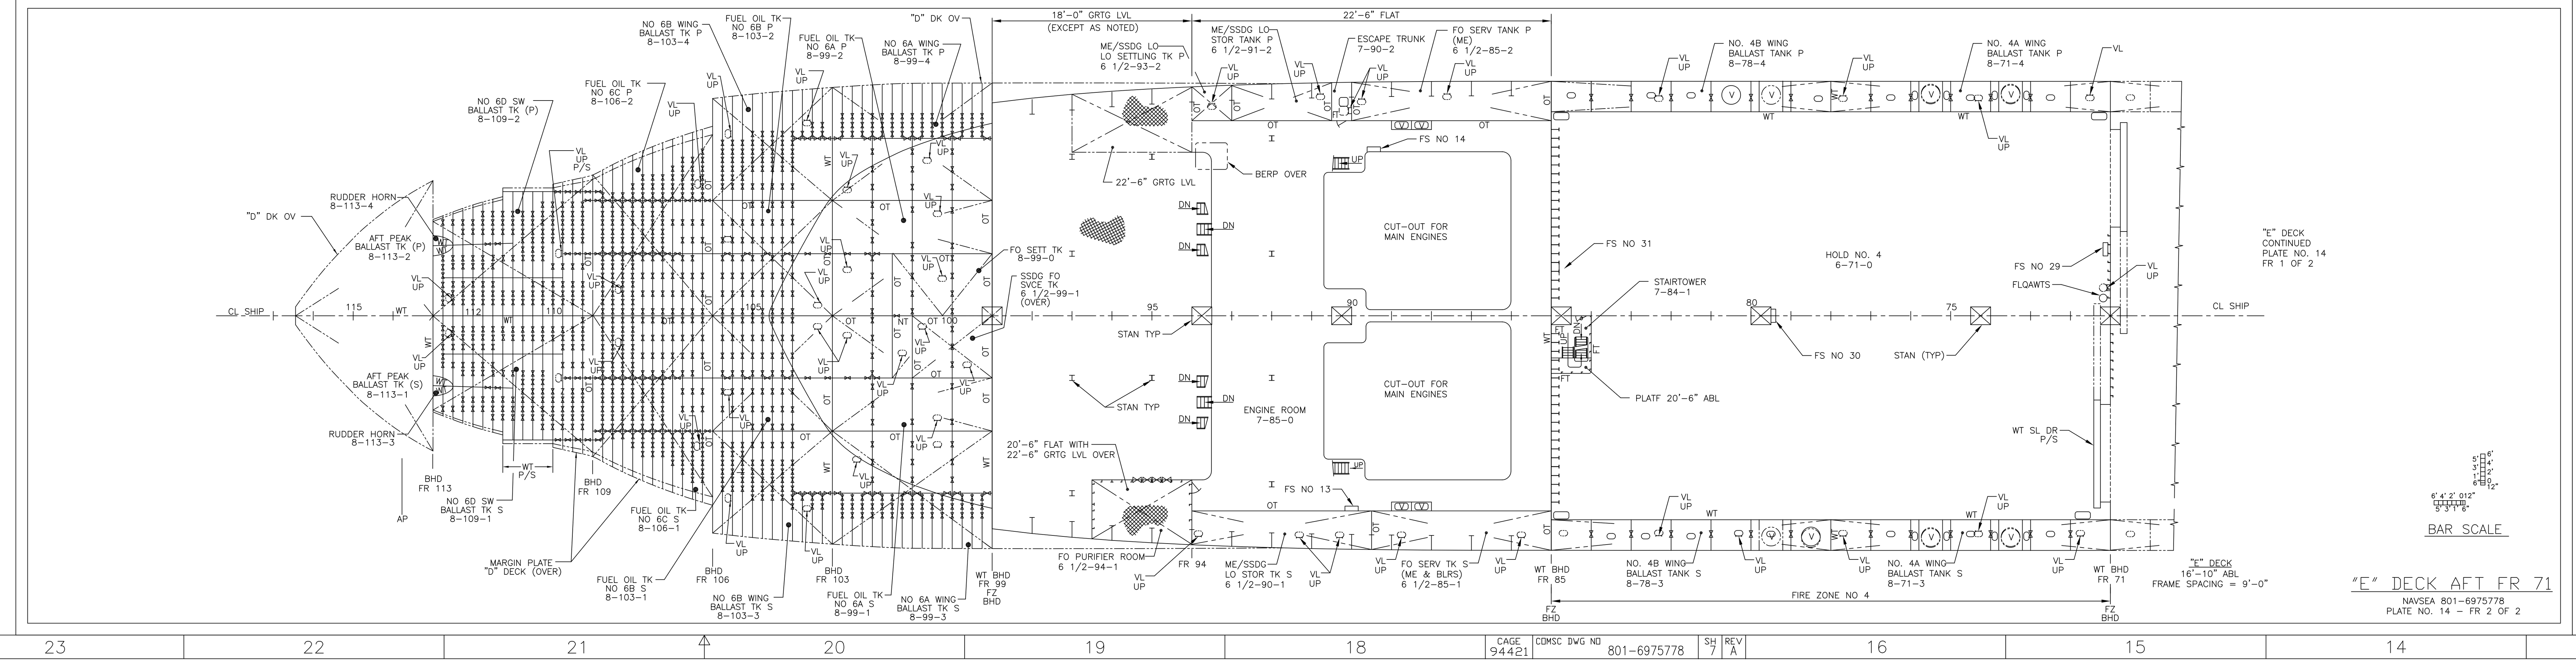

"E" DECK AFT FR 71
NAVSEA 801-6975778
PLATE NO. 14 – FR 2 OF 2

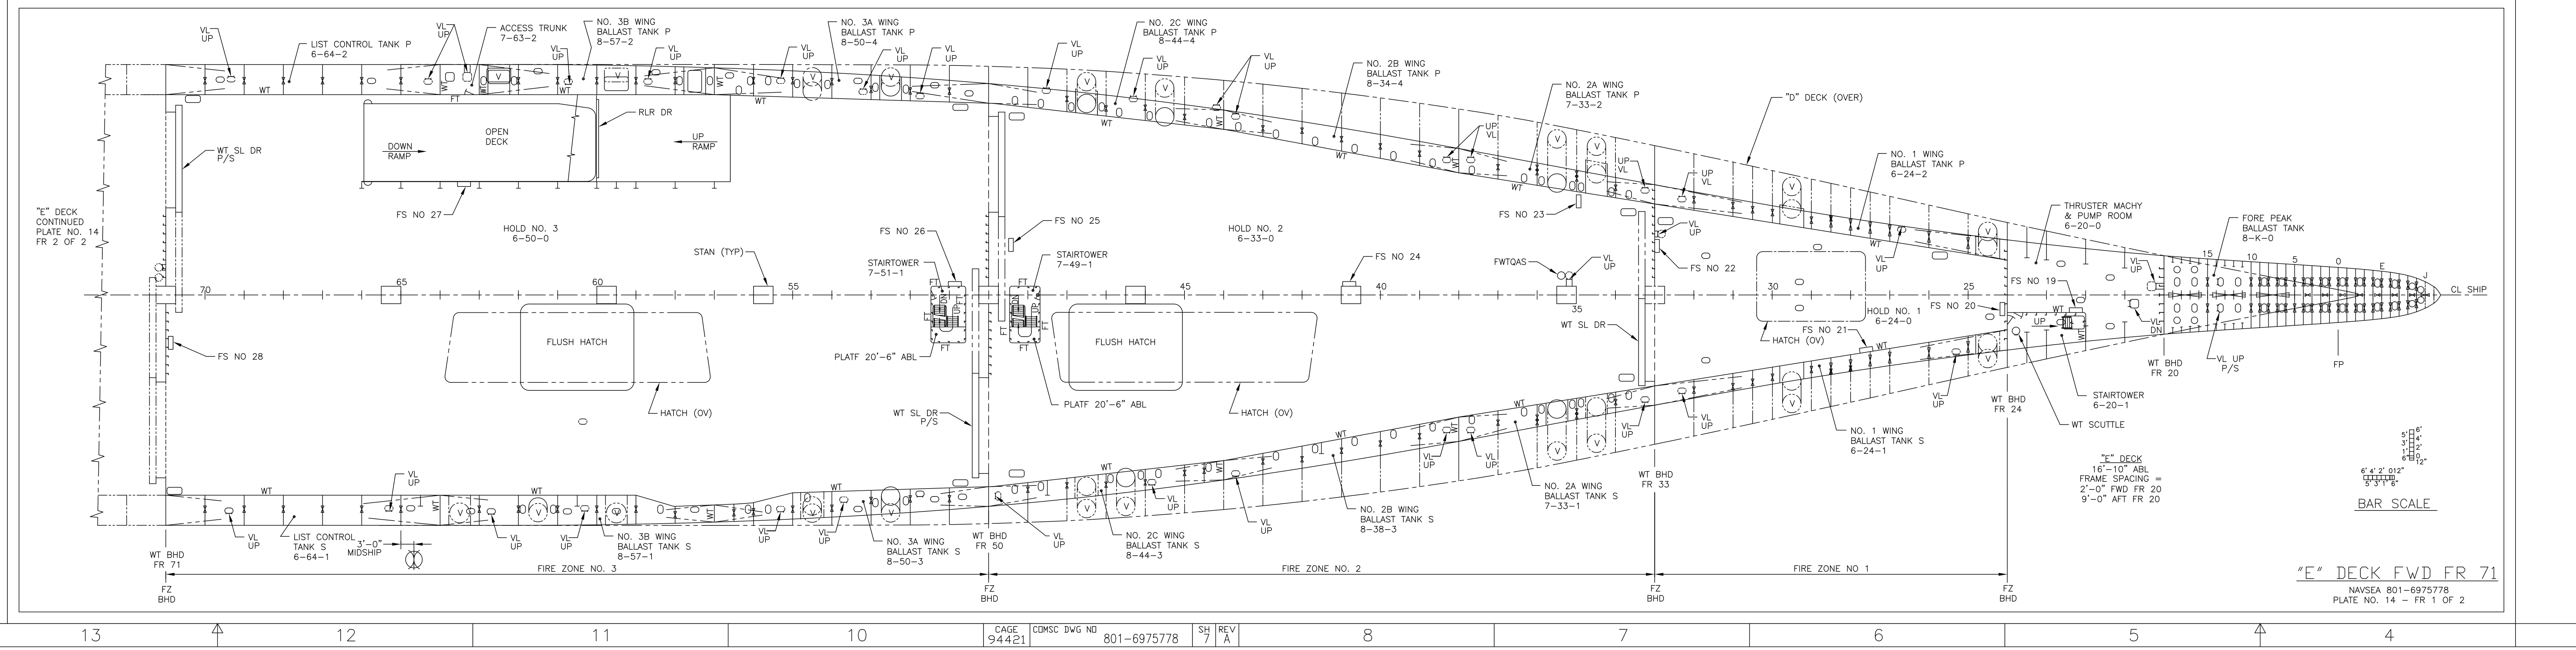

"E" DECK FWD FR 71
NAVSEA 801-6975778
PLATE NO. 14 – FR 1 OF 2

CAGE 94421 | CDMSC DWG NO 801-6975778 | SH 7 | REV A

REVISIONS

REV	SH	ZN	DESCRIPTION
A	7	11-D	1. PLATE NO 14, FR 1, "E" DK– RELOCATED MH OV & VL UP INTO NO 3B WING BLST TK (P), 8-57-2 FROM AFT TO FWD FR 61 PER DEV.
	7	11-H	2. PLATE NO 13, FR 1, "D" DK– ADDED MH FWD FR 61, OUTBD OF RAMP (P) PER DEV.
	7	20-H	3. PLATE NO 13, FR 2, "D" DK– DELETED PLATF(35' 2"ABL) FWD FR 106, 45' 2" OFF CL (P) PER DEV.
	7	19-E	4. PLATE NO 13, FR 2, "D" DK– REVISED SUMP FWD FR 100 OUTBD OF WT SL DR (S) PER DEV.
			ITEM 1 THRU 4 PER DEV.
			BY: LWS 10/15/99 APVD: WGS 11/8/99

DRAWING DISTRIBUTION

REV	ISSUE TYPE	DATE OF ISSUE
–	F	3/10/98
A	F	11/9/99

RESERVATIONS

UNIT: | CDRL: B031-2

DISTRIBUTION STATEMENT: APPROVED FOR PUBLIC RELEASE, DISTRIBUTION IS UNLIMITED.

THIS DWG INCORPORATES THE FOLLOWING CHANGE ORDERS

HMR	HMR	HMR	FMR	FMR	FMR
001			024		
			038		
			067		
			153		
			128		
			168		

AVONDALE HULL NO	VESSEL	AVONDALE HULL NO	VESSEL
2376	T-AKR 304		

REFERENCES

REV	NO	TITLE	DRAWING NO
	5	C & A – "D" DECK AFT FR 71	16-01-08 801-6975191
	4	C & A – "D" DECK FWD FR 71	16-01-07 801-6975190
	3	C & A – "E" DECK AFT FR 71	16-01-06 801-6975189
	2	C & A – "E" DECK FWD FR 71	16-01-05 801-6975188
	1	SPECIFICATIONS FOR BUILDING STRATEGIC SEALIFT CSP/S-24	

Avondale Shipyards Division
P O BOX 50280 NEW ORLEANS LA 70150-0280 CAGE 1CC97

AVONDALE JOB NO C3 - 222

COMMANDER MILITARY SEALIFT COMMAND
WASHINGTON, DC 20398-5100

CONTRACT NUMBER N00024-93-C-2205

T-AKR 300 STRATEGIC SEALIFT SHIP

BOOKLET OF GEN PLANS "E" DECK & "D" DECK
(T-AKR 303 ONLY)

DRAWN	MP	2/11/98
CHECKED	LWS	2/13/98
APVD	WGS	3/10/98
APVD	BJG	3/10/98

SIZE H | AVONDALE DWG NO C3-222 01-03-47 | REV A
CAGE 94421 | DWG NO CDMSC 801-6975778
SCALE 3/32" = 1'-0" | SH NO 7 OF 9

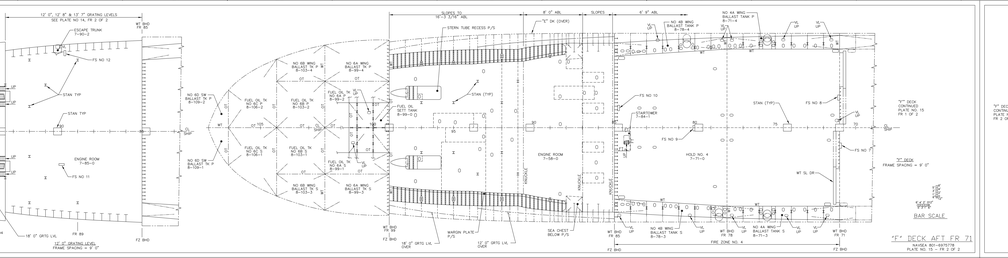

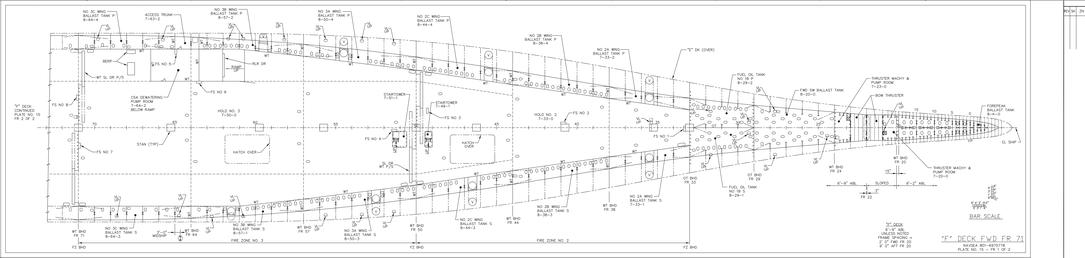

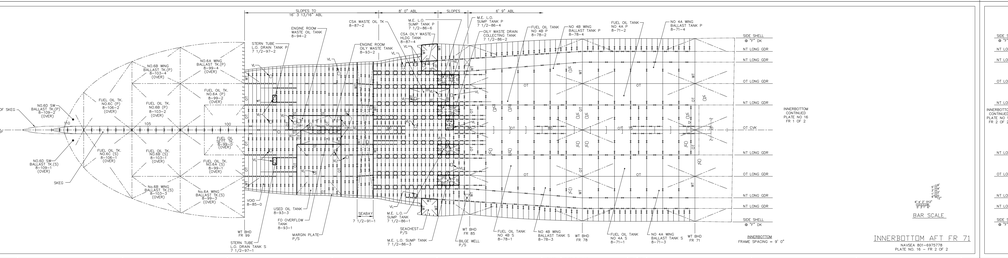

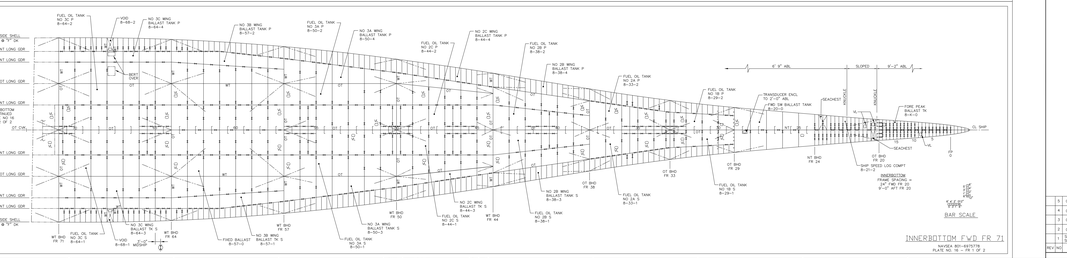

REVISIONS

REV	INT	DESCRIPTION

REVISIONS

REV	INT	DESCRIPTION
A		B 20-41 1 PLATE NO 16, A, INNERBOTTOM - REVISED FO CLARIFICATION OF TANK TO BE USED OIL TYPE IN 45-1 TO CORRECT PER DEV.
		B 20-41 2 PLATE NO 16, A, INNERBOTTOM - REVISED USED OIL TANK IN 45-1 TO DIESEL/JP5 TANK IN 45-1 TO CORRECT PER DEV.
		B 20-48 3 PLATE NO 16, FR 2, INNERBOTTOM - INDICATED MHG INTO WT BHD
		ITEM 1 THRU 3 PER DEV.
		BY: LMC 10/15/20 APVD: MDS 11/9/20

DRAWING DISTRIBUTION

REV	COPIES	DATE OF ISSUE
A	F	11/9/20

NO DESCRIPTION

RECEIVED

UNIT	HULL	B031-2

DISTRIBUTION STATEMENT: APPROVED FOR PUBLIC RELEASE; DISTRIBUTION IS UNLIMITED

THIS DWG INCORPORATES THE FOLLOWING ECP'S AND DEV'S:

DWG	ECP	DEV	DWG	ECP	DEV
			104		
			105		
			106		
			107		
			108		

ITEM NO	T-AKR 303		
CONTRACT NO	HULL NO	ASSIGNED	REVISED
		11/9/20	

Avondale
A HUNTINGTON INGALLS INDUSTRIES
NEW ORLEANS SHIPBUILDING

AVONDALE JOB NO. C3 - 222

COMMANDER MILITARY SEALIFT COMMAND
WASHINGTON, DC 20398-5100

T-AKR 300 STRATEGIC SEALIFT SHIP

BOOKLET OF GEN PLANS
INNERBOTTOM & "F" DECK
(T-AKR 303 ONLY)

CONTRACT NUMBER		CONTRACT NO.	03-03-67	REV A
DESIGNED	LMC 7/15/19	WBS	5.1.1.1.1.1.1.1	
DRAWN	LMC 7/15/19	DWG NO	801-6975778	
APPROVED	MDS 11/9/20	SHEET	H	
CERTIFIED	BJG 5/11/20	SCALE	1/32" = 1'-0"	SIZE D

REV	INT	DESCRIPTION	INITIATED BY	DATE
5	C & A	"F" DECK AFT FR 71	MDS/LMC	11/9/20
4	C & A	"F" DECK FWD FR 71	MDS/LMC	11/9/20
3	C & A	INNERBOTTOM AFT FR 71	MDS/LMC	11/9/20
2	C & A	INNERBOTTOM FWD FR 71	MDS/LMC	11/9/20
1		SPECIFICATION FOR BUILDING STRATEGIC SEALIFT SHIPS/T-AK	MDS/LMC	11/9/20
REV	INT	TITLE	DRAWING NO	
BJG		5/11/20		

REFERENCES

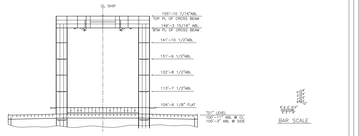

BAR SCALE

FRAME 113

WATEA 801-6975778
PLATE NO. 11 OF 12 SP 4

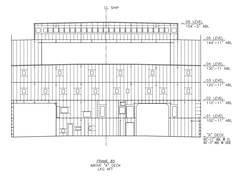

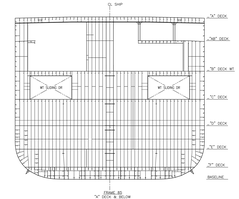

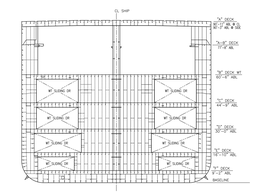

BAR SCALE

FRAMES 71 & 85

WATEA 801-6975778
PLATE NO. 11 OF 12 SP 4

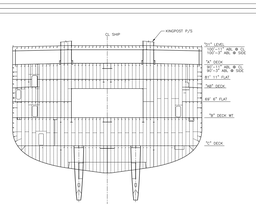

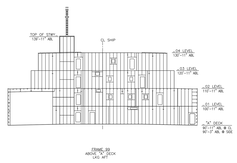

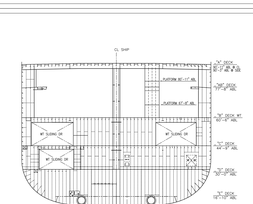

BAR SCALE

FRAMES 99 & 113

WATEA 801-6975778
PLATE NO. 12 OF 12 SP 4

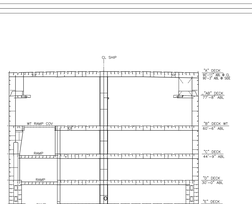

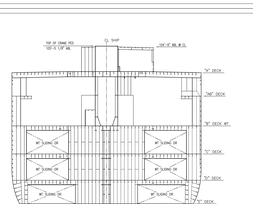

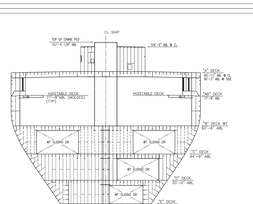

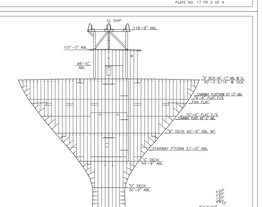

BAR SCALE

FRAMES 20, 33, 50 & MIDSHIP

WATEA 801-6975778
PLATE NO. 11 OF 12 SP 4

REVISIONS		
REV	INC	ZN	DESCRIPTION

78	C & A – 'C' DECK AFT FR 71	801-6975137
79	C & A – 'C' DECK AFT FR 71	801-6975138
79A	C & A – 'C' DECK AFT FR 71	801-6975139
79B	C & A – 'AA' DECK AFT FR 71	801-6975140
79C	C & A – 'AA' DECK FWD FR 71	801-6975141
79D	C & A – 'B' DECK AFT FR 71	801-6975142
79E	C & A – 'B' DECK MT FR 71	801-6975143
11	C & A – 'B' DECK FWD FR 71	801-6975144
12	C & A – 'C' DECK AFT FR 71	801-6975145
13	C & A – 'C' DECK FWD FR 71	801-6975146
9	C & A – 'D' DECK AFT FR 71	801-6975147
8	C & A – 'D' DECK FWD FR 71	801-6975148
7	C & A – 'E' DECK AFT FR 71	801-6975149
6	C & A – 'E' DECK FWD FR 71	801-6975150
5	C & A – 'E' DECK AFT FR 71	801-6975151
4	C & A – 'E' DECK FWD FR 71	801-6975152
3	C & A – INADHESION MT FR 71	801-6975153
2	C & A – INADHESION FWD FR 71	801-6975154
1	SPECIFICATIONS FOR BUILDING STRATEGIC SHUTTLE CVS-71	801-6975155
REV NO	TITLE	DRAWING NO

REFERENCES

REVISIONS		
REV	INC	ZN	DESCRIPTION

NOTES

1. DESIGNATION & FRAMING ARRANGEMENT SHOWN INCLUDING DISTRIBUTION IS UNLIMITED.

SHIP	SHIP	SHIP	SHIP	SHIP
001				
002				
003				
004				
005				
006				

THIS DWG PICHROGRATES THE FOLLOWING SHIPS WITH NO CHANGE

FLDR	FLMER 303	
CONTRACT NO	VESSEL	VESSEL NO
CONTRACTOR	SHIPYARD	SHIPYARD JOB NO

Avondale
A DIVISION OF AVONDALE INDUSTRIES, INC.
NEW ORLEANS, LOUISIANA 70094-5100

C3 – 222

COMMANDER MILITARY SEALIFT COMMAND
WASHINGTON, DC 20398-5100

CONTRACT NUMBER	T-AKE 300 STRATEGIC SEALIFT SHIP
CONTRACT NO-1-CLASS	BLOCKS OF VEN PLANS
DRAWN	FRAMES 20, 33, 50 & MIDSHIP
AP	BO, 99 & 113
CHECKED	T-AKE 300 SHIPS
LMD	1/12/98
APD	1/12/98
PCD	1/12/98

SCALE: 1/4"=1'-0"

DWG NO	801-03-47	REV
CONTRACT NO	801-6975778	A
SHEET	SHT NO 1 OF 1	

DRAWING DISTRIBUTION

REV	ISSUE CODE	DATE OF ISSUE
-	F	2/10/99
A	F	11/5/99